


SITUATED IN THE STATE OF OHIO, COUNTY OF MUSKINGUM,  
TOWNSHIP OF BRUSH CREEK AND BEING PART OF THE  
EAST HALF OF SECTION 5 AND THE NORTHWEST QUARTER  
OF SECTION 4, T10, R13.

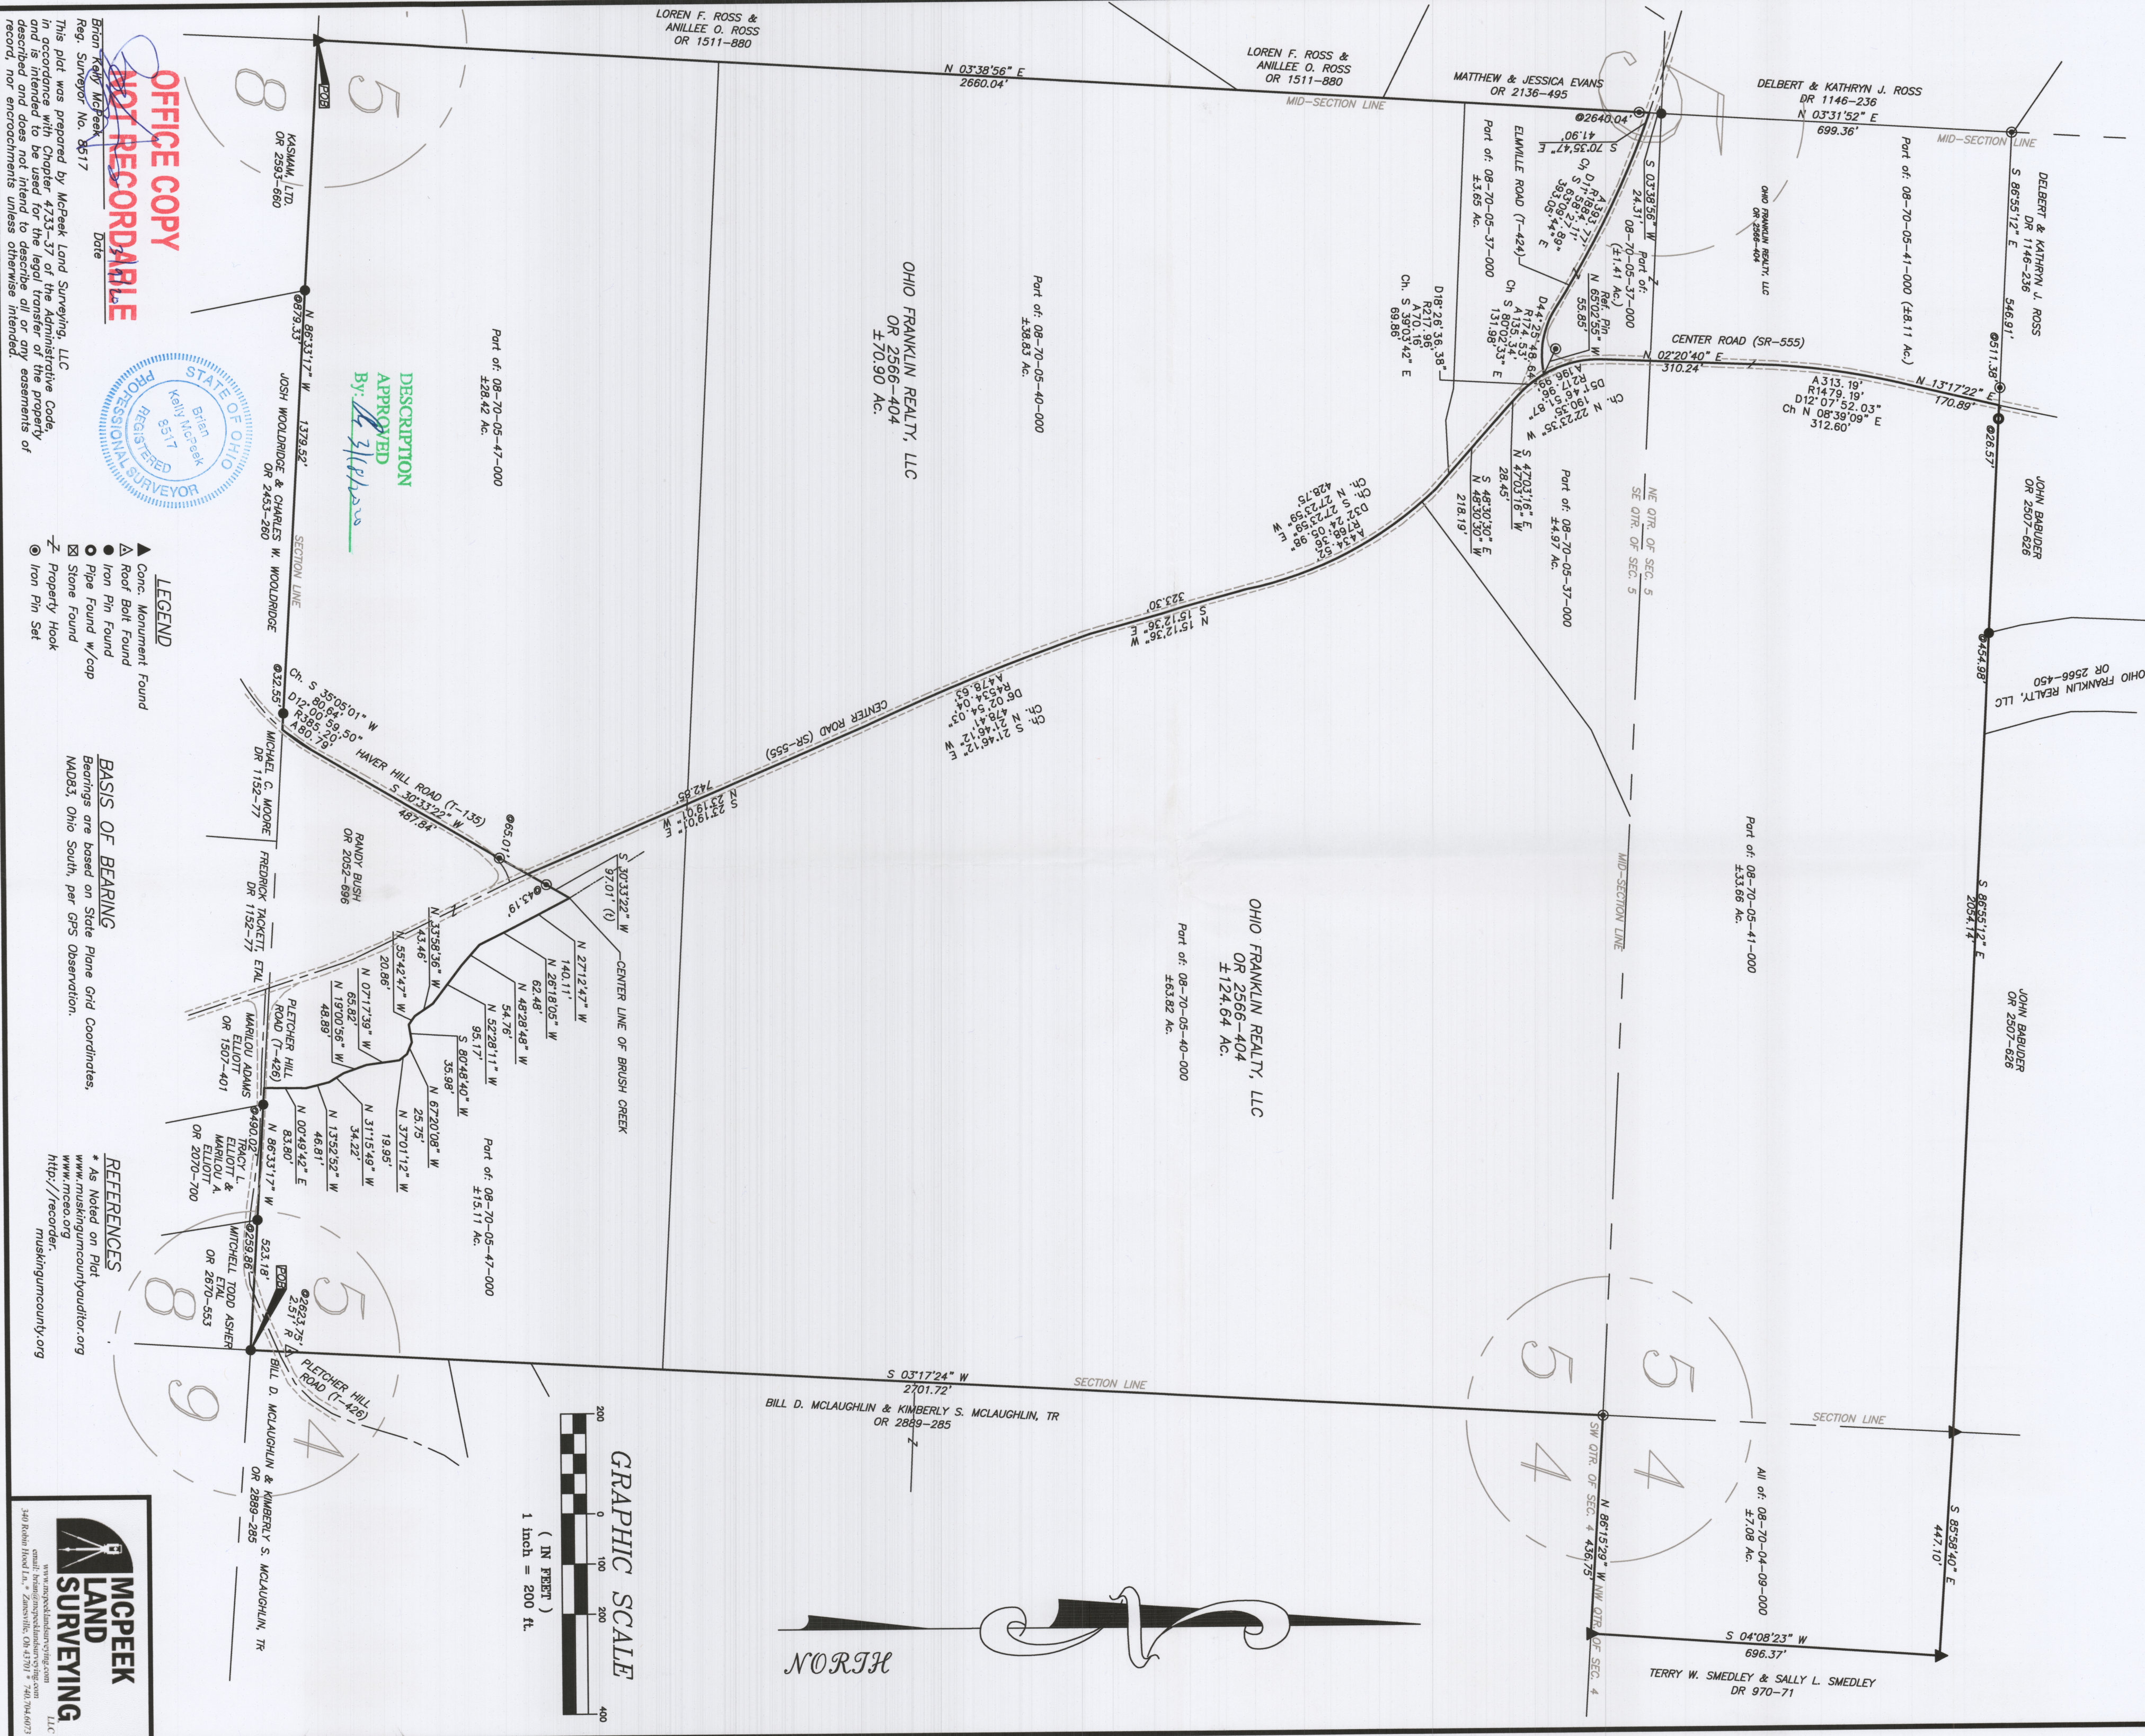

DESCRIPTION  
APPROVED  
By: *[Signature]*





- LEGEND
- ▲ Conc. Monument Found
  - Roof Bolt Found
  - Iron Pin Found
  - Pipe Found w/cap
  - ⊠ Stone Found
  - ⊙ Iron Pin Set

BASIS OF BEARING

Bearings are based on State Plane Grid Coordinates,  
NAD83, Ohio South, per GPS Observation.

REFERENCES

\* As Noted on Plot  
[www.muskingumcountyauditor.org](http://www.muskingumcountyauditor.org)  
[www.muskingumcounty.org](http://www.muskingumcounty.org)  
<http://www.muskingumcounty.org>

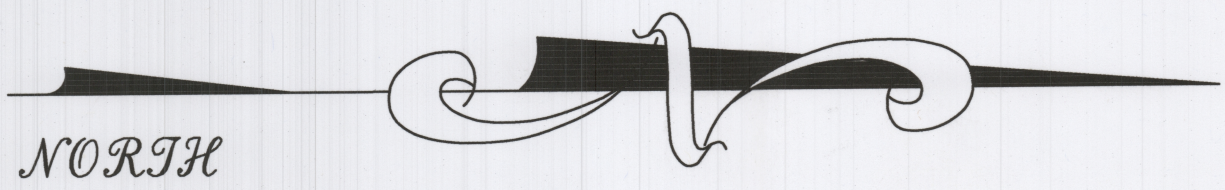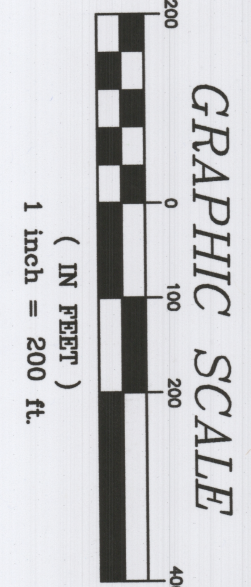

**MCPEEK**  
LAND  
SURVEYING  
LLC

www.muskingumcounty.org  
email: brian@muskingumcounty.org  
340 Robin Hood Ln., Zanesville, OH 43701 • 740.794.6073