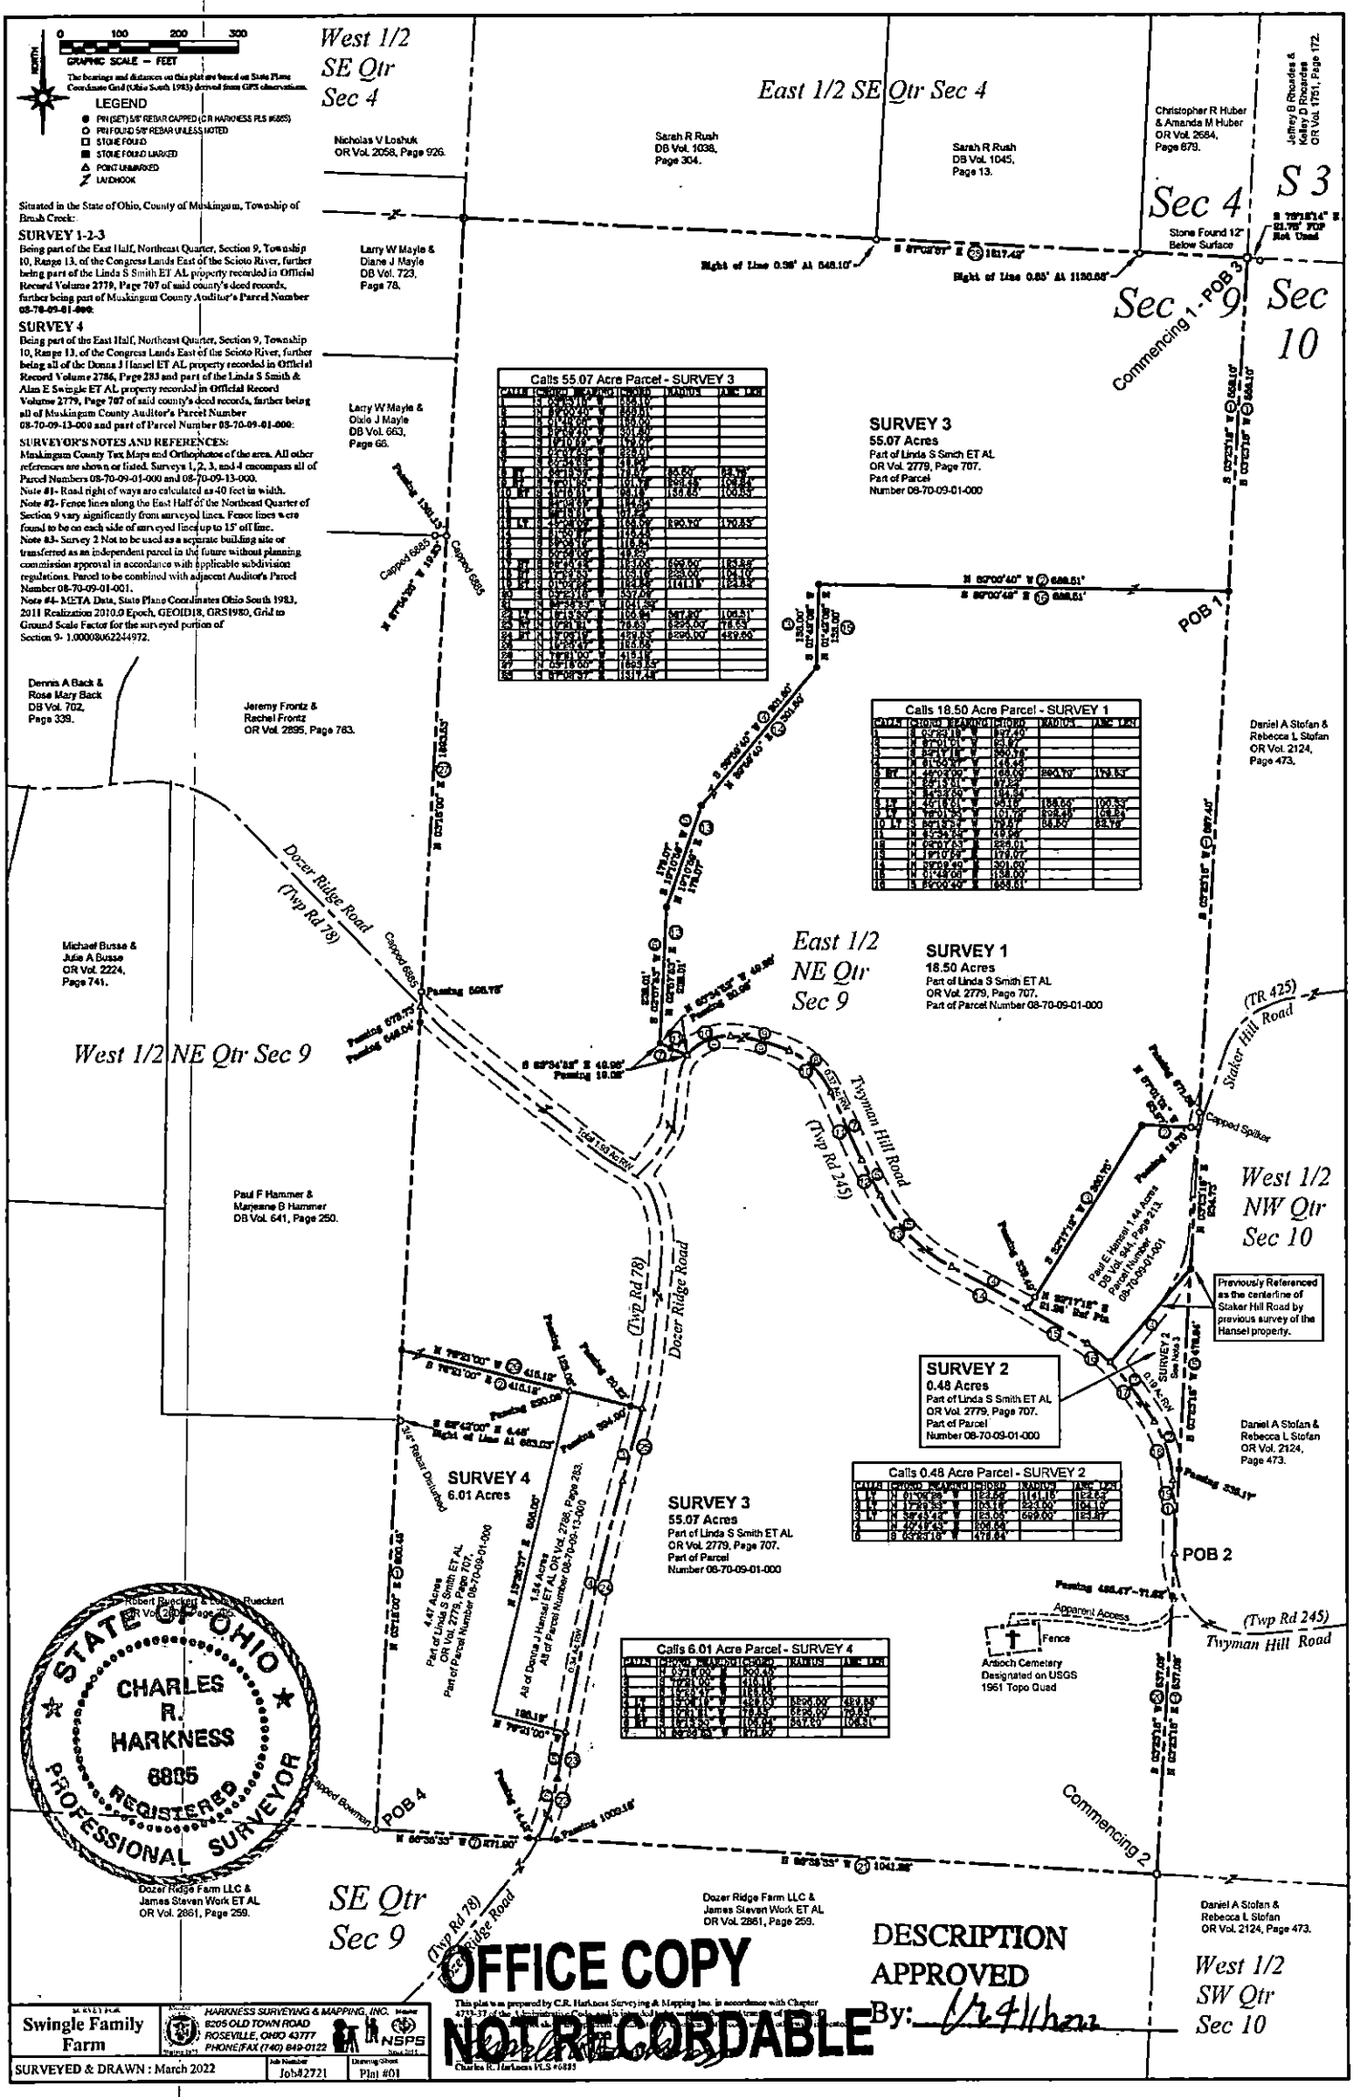
GRAPHIC SCALE – FEET
LEGEND
West 1/2 SE Qtr Sec 4
East 1/2 SE Qtr Sec 4
Sec 4
S 3
Sec 9
Sec 10
Commencing 1 - POB 3
POB 1
POB 2
POB 4
Commencing 2
SURVEY 3
55.07 Acres
Part of Linda S Smith ET AL
OR Vol. 2779, Page 707.
Part of Parcel
Number 08-70-09-01-000
SURVEY 1
18.50 Acres
Part of Linda S Smith ET AL
OR Vol. 2779, Page 707.
Part of Parcel Number 08-70-09-01-000
SURVEY 2
0.48 Acres
Part of Linda S Smith ET AL
OR Vol. 2779, Page 707.
Part of Parcel
Number 08-70-09-01-000
SURVEY 4
6.01 Acres
East 1/2 NE Qtr Sec 9
West 1/2 NE Qtr Sec 9
West 1/2 NW Qtr Sec 10
SE Qtr Sec 9
West 1/2 SW Qtr Sec 10
Dozer Ridge Road (Twp Rd 78)
Twyman Hill Road (Twp Rd 245)
Staker Hill Road (TR 425)
Calls 55.07 Acre Parcel - SURVEY 3
Calls 18.50 Acre Parcel - SURVEY 1
Calls 0.48 Acre Parcel - SURVEY 2
Calls 6.01 Acre Parcel - SURVEY 4
Previously Referenced as the centerline of Staker Hill Road by previous survey of the Hansel property.
Apparent Access
Fence
Antioch Cemetery
Designated on USGS
1961 Topo Quad
STATE OF OHIO
CHARLES R. HARKNESS
6885
REGISTERED
PROFESSIONAL SURVEYOR
OFFICE COPY
NOT RECORDABLE
DESCRIPTION APPROVED
By: 1/24/2022
Swingle Family Farm
HARKNESS SURVEYING & MAPPING, INC.
8205 OLD TOWN ROAD
ROSEVILLE, OHIO 43777
PHONE/FAX (740) 849-0122
SURVEYED & DRAWN : March 2022
Job Number Job82721
Drawing Sheet Plat #01