


CASS TOWNSHIP  
FOURTH QTR., PART OF LOT 6  
T-3 N; R-8 W  
U.S.M.L.  
MUSKINGUM COUNTY, OHIO

SURVEYED FOR: ORUS MAST

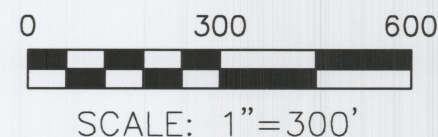

- STONE FOUND
- 5/8" REBAR FOUND  
UNLESS OTHERWISE NOTED
- 5/8" REBAR SET WITH I.D. CAP  
I.D. CAP MARKED "BAKER  
SURVEYING LLC"

BASIS OF BEARINGS FROM  
OHIO STATE PLANE COORDINATE  
SYSTEM, SOUTH ZONE, N.A.D. 83


#### REFERENCES

DEED VOL. 2883 PAGE 396  
DEED VOL. 2597 PAGE 113  
DEED VOL. 2749 PAGE 529  
DEED VOL. 2846 PAGE 911  
AND ALL OTHER DEEDS SHOWN



I CERTIFY THIS SURVEY TO BE CORRECT  
TO THE BEST OF MY KNOWLEDGE.

DONALD C. BAKER P.S. 6938  
DATE: NOV. 2, 2020  
KES/VJD  
FILE NAME: WORK6\S-583-20

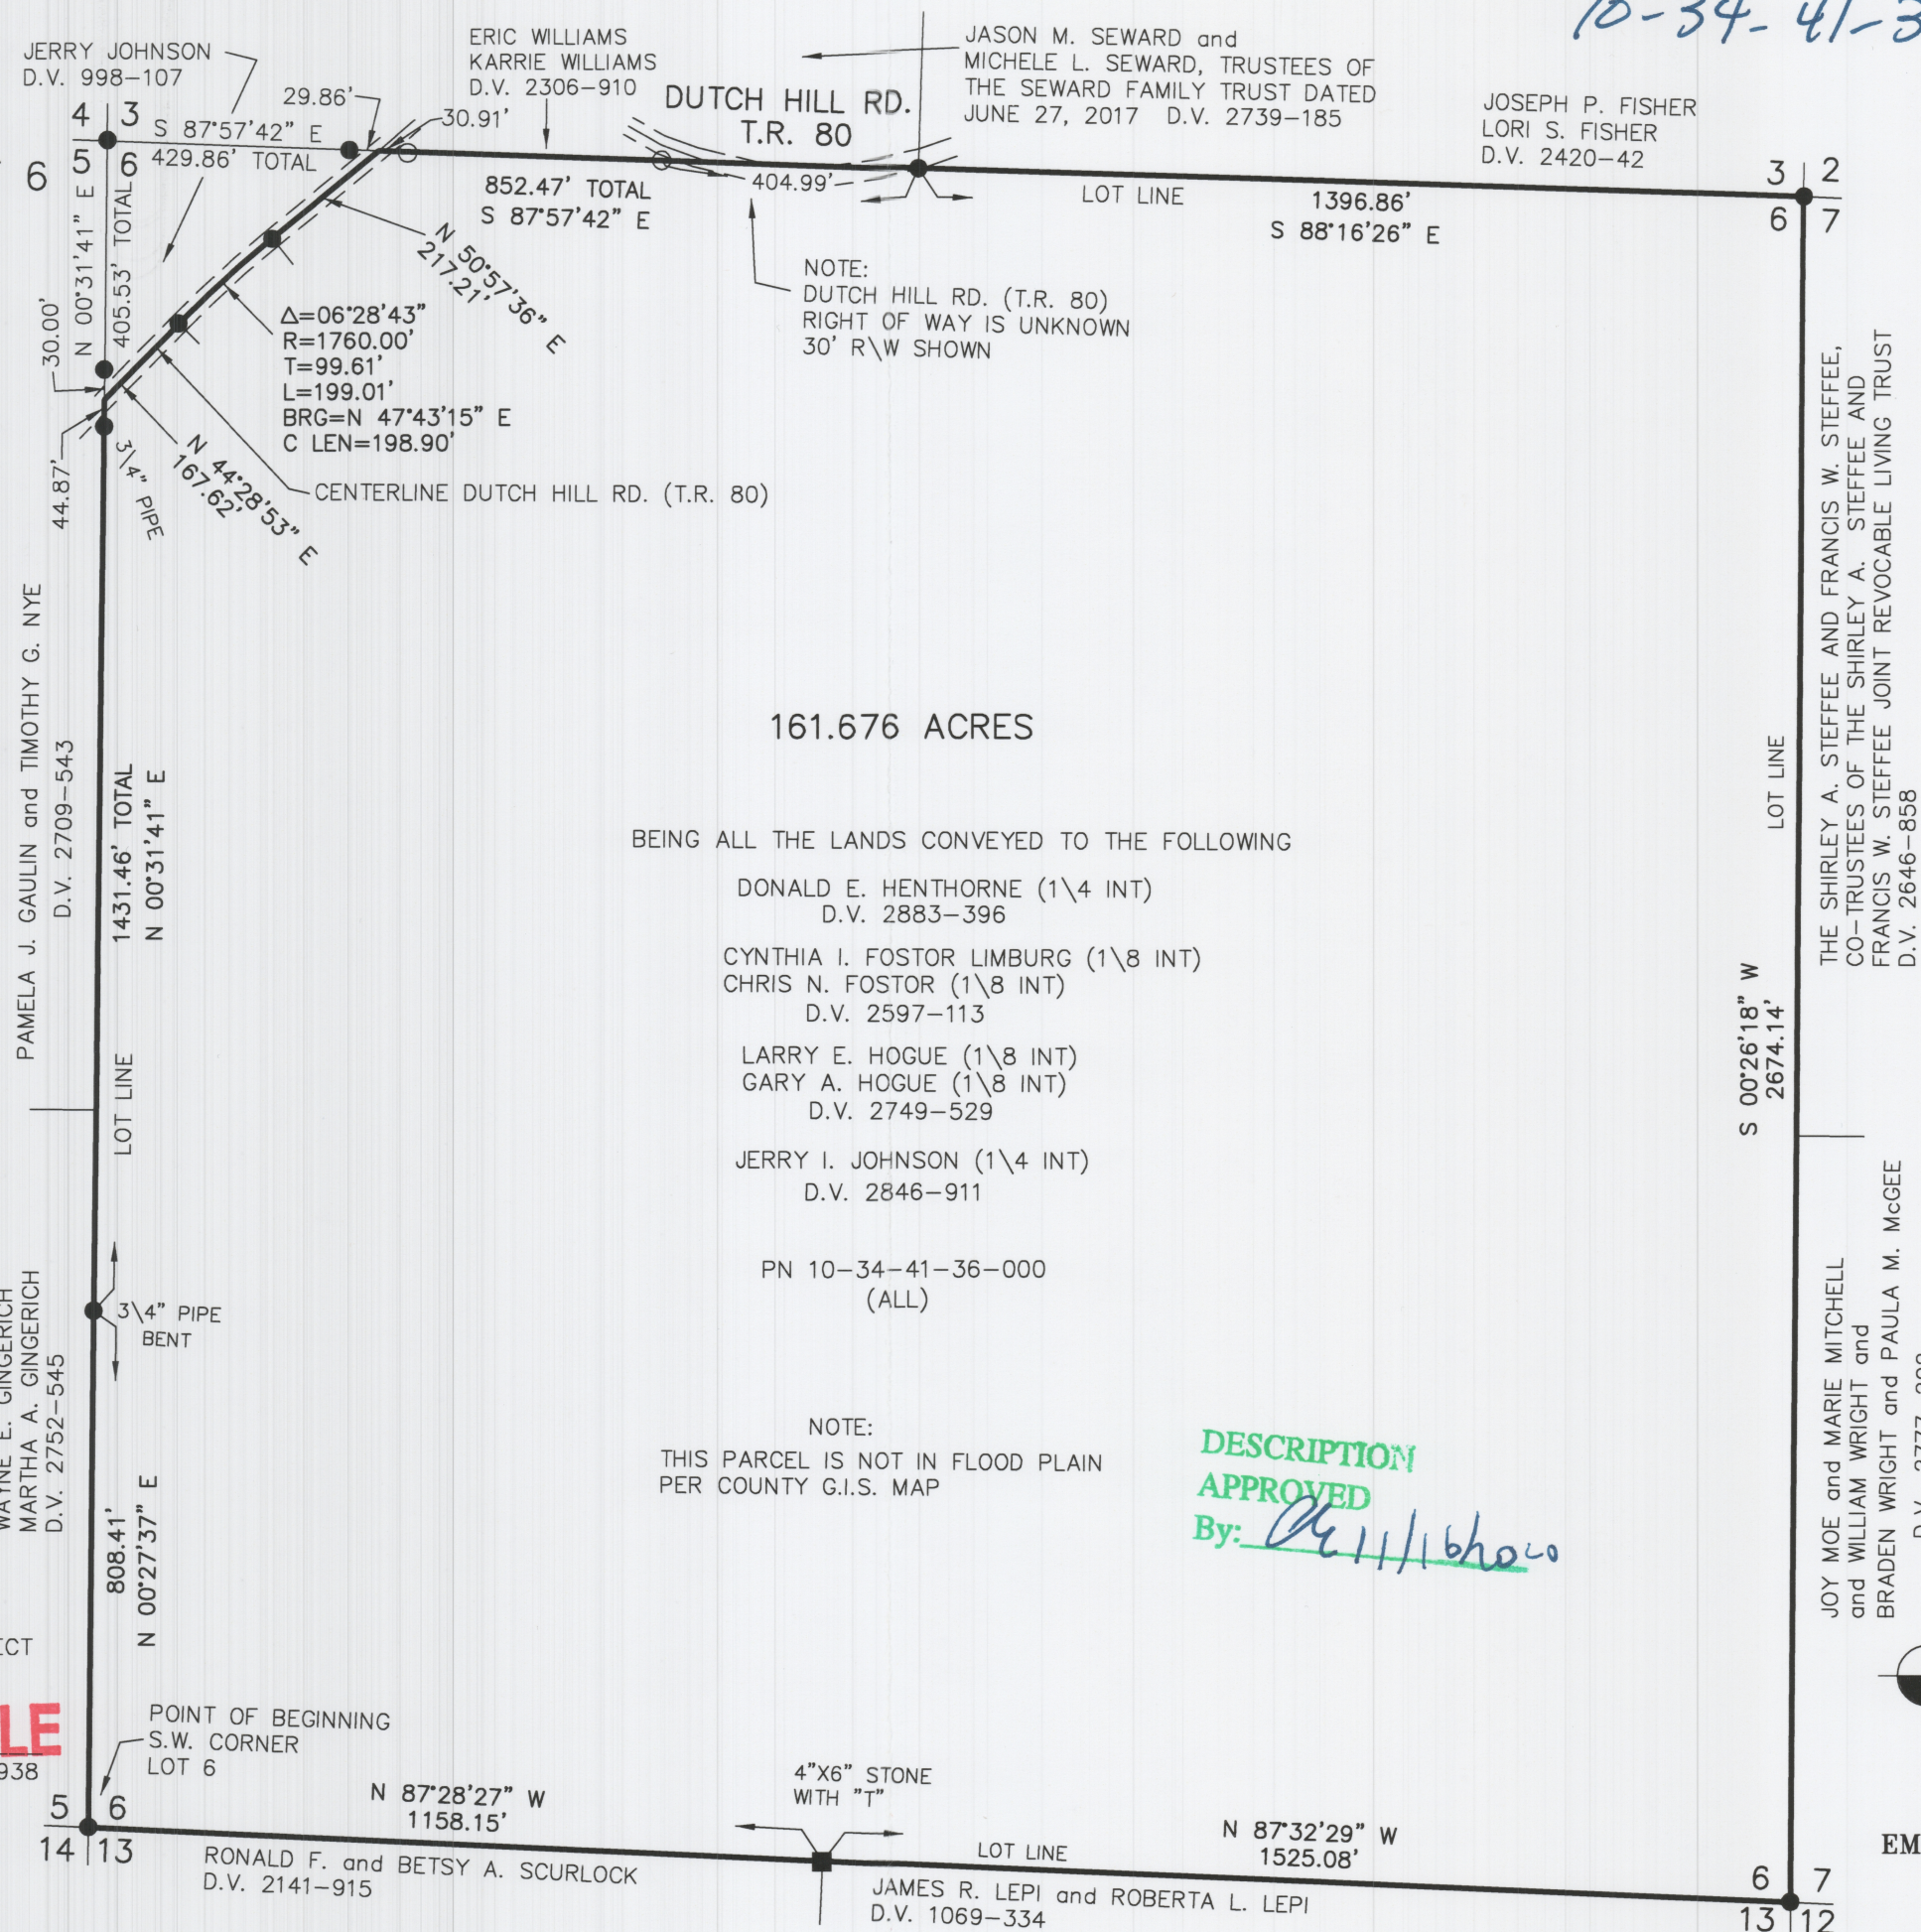

BAKER SURVEYING, LLC  
138 N. CLAY STREET  
MILLERSBURG, OHIO 44654  
PH. 330-674-4788  
EMAIL: bakersurveying@gmail.com