Re-Survey

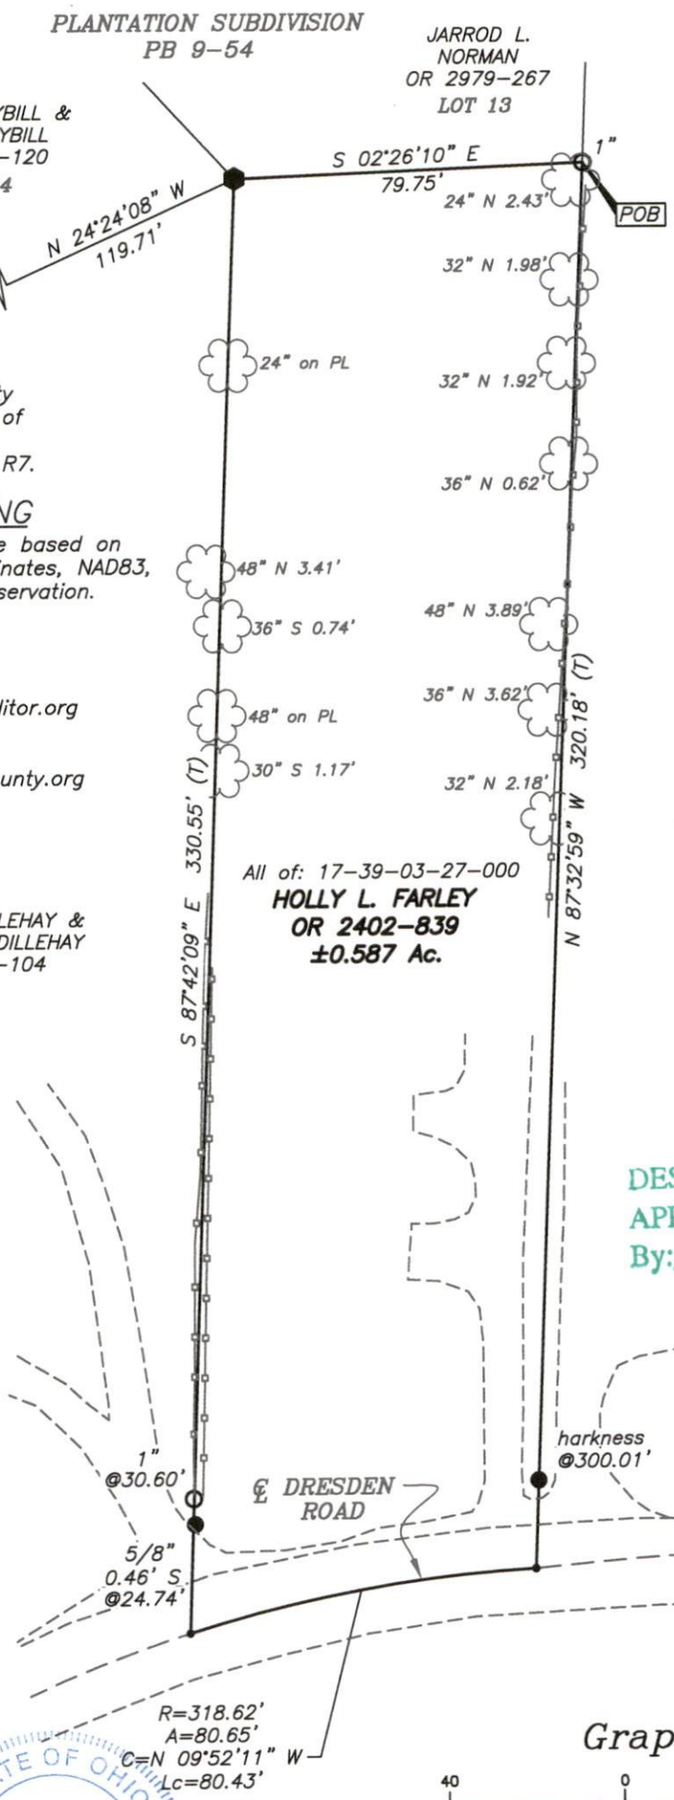

SITUATED IN

The State of Ohio, County of Muskingum, Township of Falls, and being part of Quarter Township 2, T1, R7.

BASIS OF BEARING

Bearings & distances are based on State Plane Grid Coordinates, NAD83, Ohio South, per GPS Observation.

REFERENCES

* As Noted on Plat
www.muskingumcountyauditor.org
www.mceo.org
http://recorder.muskingumcounty.org

LEGEND

- Unmarked Point
- Iron Pin Found
- Pipe Found
- Axle Found

DESCRIPTION APPROVED
By: 3/22/2023

Graphic Scale

40 0 20 40 80

(IN FEET)
1 inch = 40 ft.

STATE OF OHIO
Brian Kelly McPeek
8517
REGISTERED
PROFESSIONAL SURVEYOR

OFFICE COPY
NOT RECORDABLE

3/22/23

Brian Kelly McPeek Date
Reg. Surveyor No. 8517

This plat was prepared by McPeek Land Surveying, LLC in accordance with Chapter 4733-37 of the Administrative Code, and is intended to be used for the legal transfer of the property described and does not intend to describe all or any easements of record, nor encroachments unless otherwise intended.

MCPEEK LAND SURVEYING LLC
www.mcpeeklandsurveying.com
email: brian@mcpeeklandsurveying.com
1705 East Pike,* Zanesville, Oh 43701 * 740.704.6073