1380 ROSSMER LN.

SURVEY PLAT for PATRICK FERGUSON
STATE OF OHIO, COUNTY OF MUSKINGUM, TOWNSHIP OF FALLS
PART of the FOURTH QTR. T-1, R-8 ALSO BEING A PART OF
LOT NO. 6 OF CONVERSES INFIRMARY FARM SUBDIVISION AS
RECORDED IN PLAT BOOK 1, PAGE 167

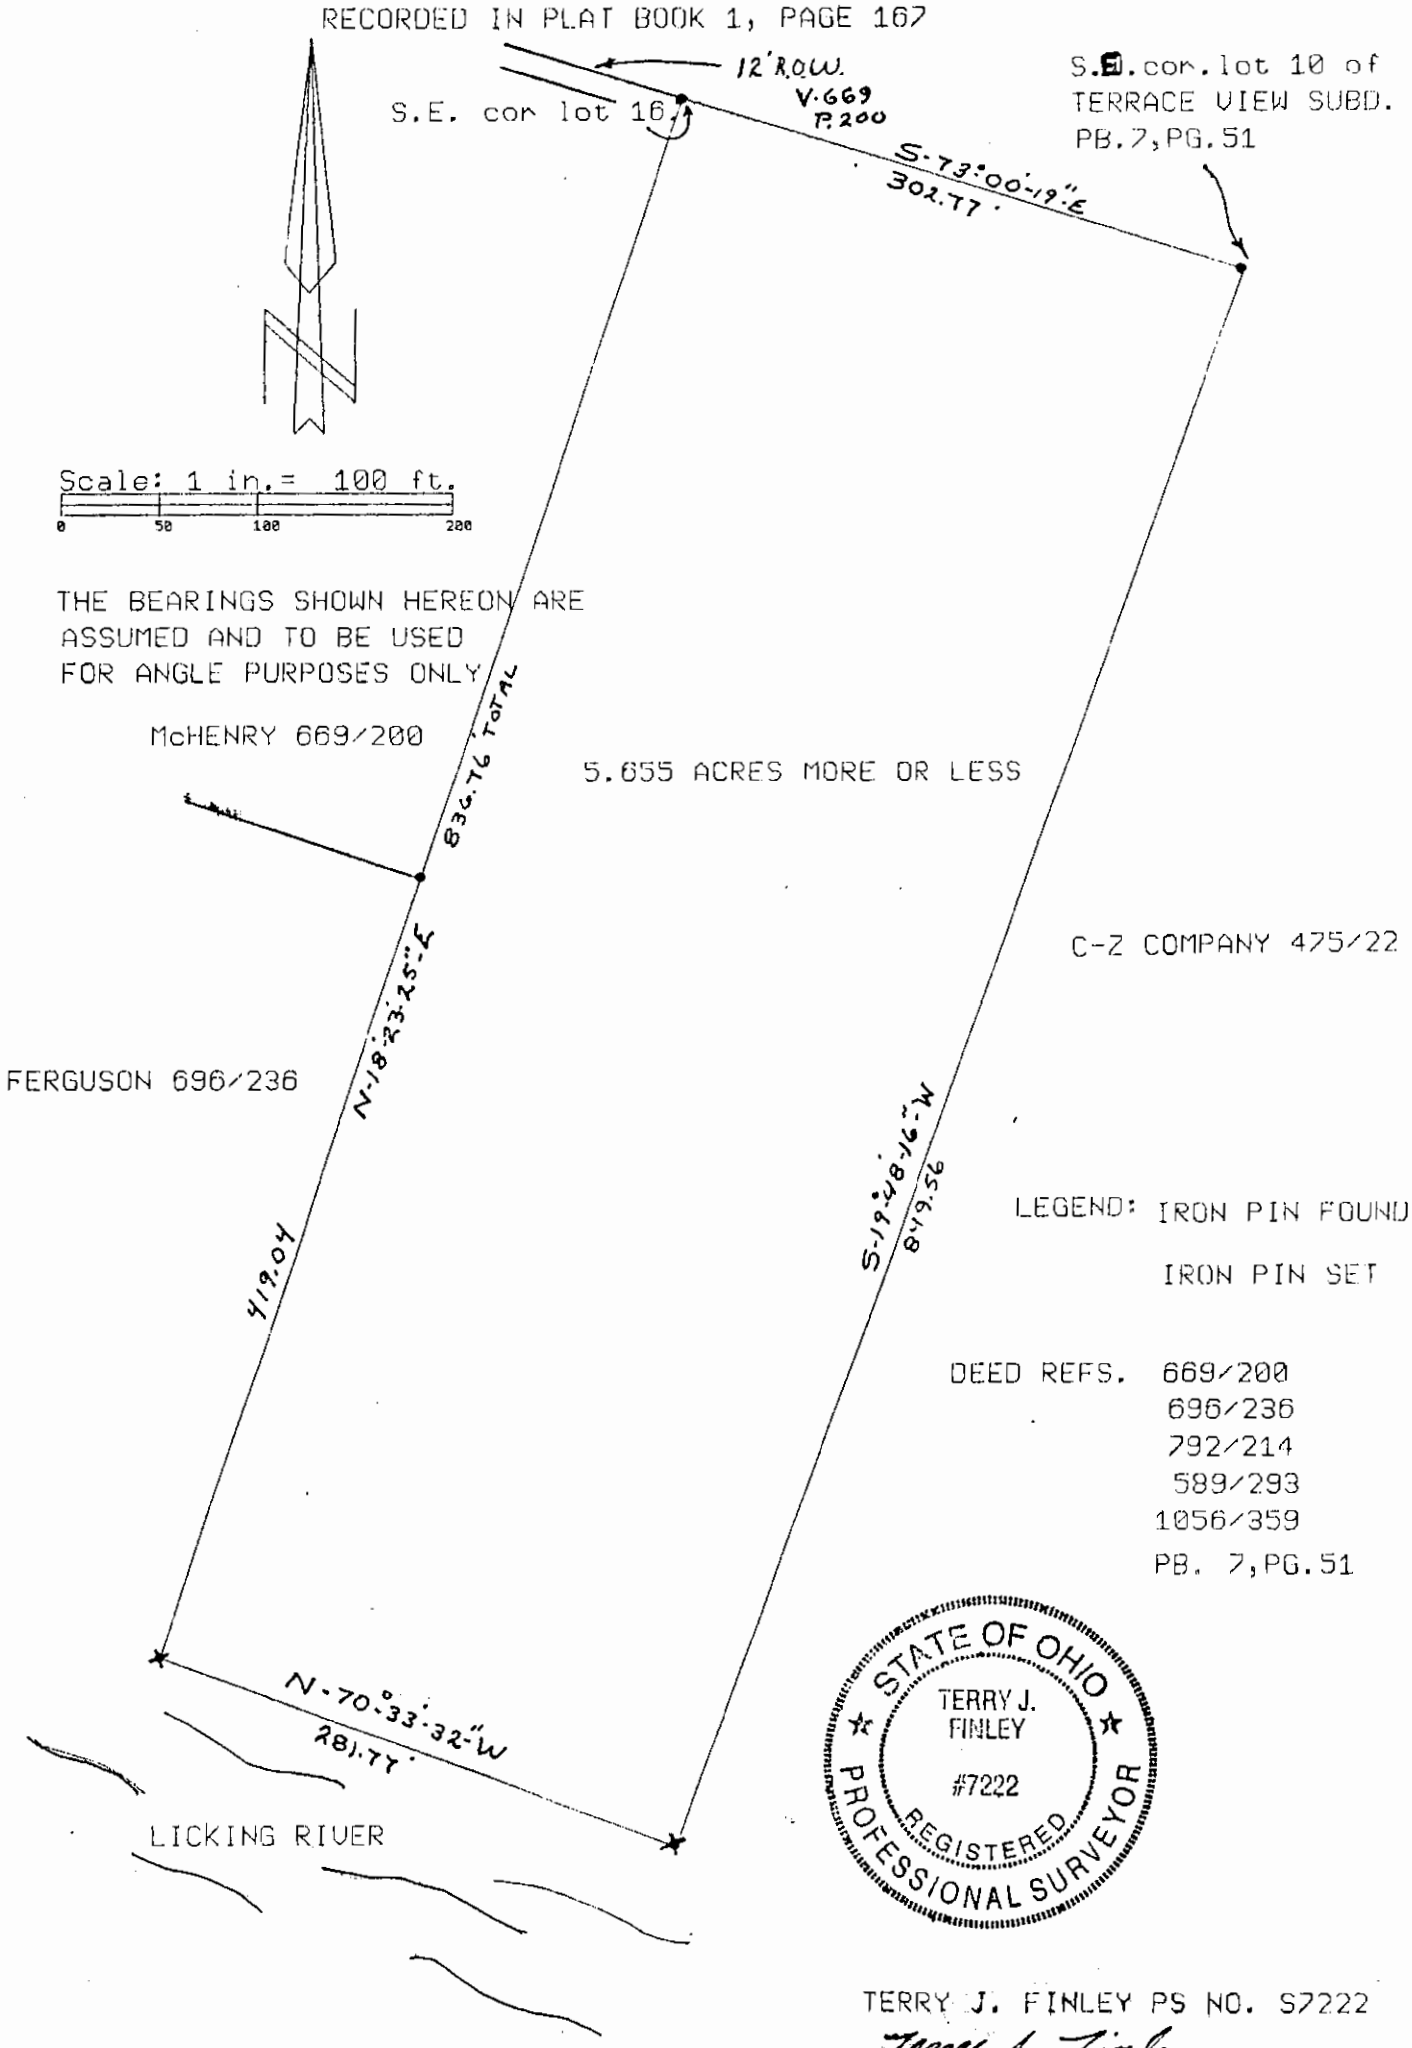

LEGEND: IRON PIN FOUND •
IRON PIN SET ★

DEED REFS. 669/200
696/236
792/214
589/293
1056/359
PB. 7, PG.51

STATE OF OHIO
TERRY J. FINLEY
#7222
REGISTERED
PROFESSIONAL SURVEYOR

TERRY J. FINLEY PS NO. S7222

Terry J. Finley

AUDITORS PARCEL NO. 17-78-04-28

DECEMBER 18, 1991

Terry J. Finley, P.S.

Surveying & Mapping

DESCRIPTION APPROVED
FOR AUDITOR'S TRANSFER