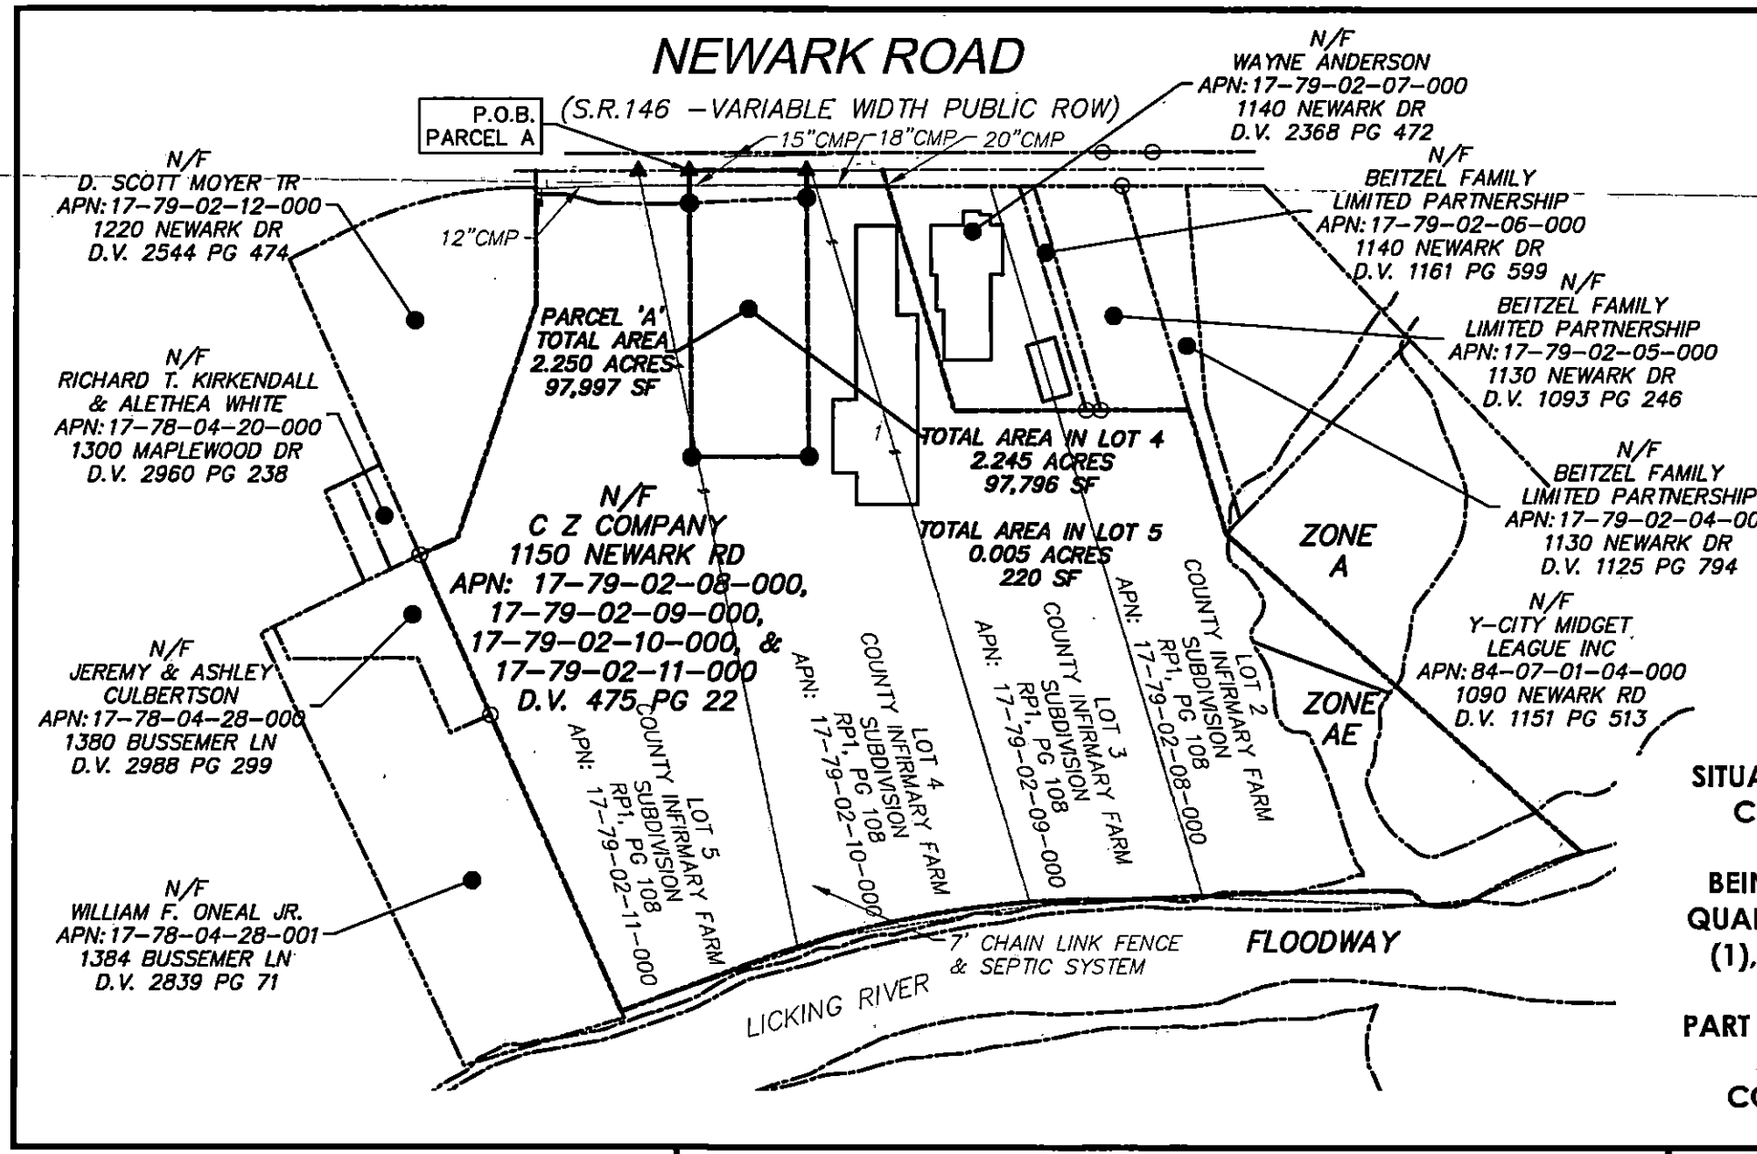

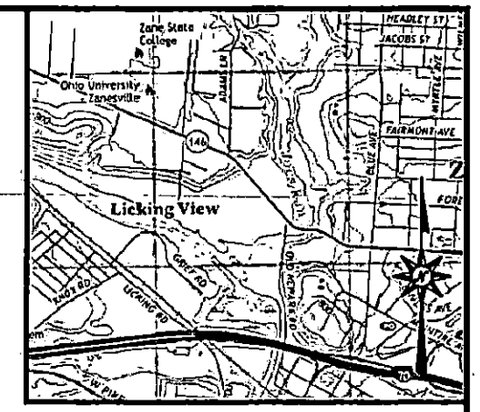

LOCATION MAP

NOT TO SCALE

SITUATED IN THE STATE OF OHIO, COUNTY OF MUSKINGUM, TOWNSHIP OF FALL: BEING A PART OF THE FOURTH QUARTER (4), OF TOWNSHIP ONE (1), RANGE EIGHT (8), UNITED STATES MILITARY
PART OF APN: 17-79-02-10-000 & APN: 17-79-02-11-000
CONTAINING 2.250 ACRES

BL Companies
ARCHITECTURE
ENGINEERING
ENVIRONMENTAL
LAND SURVEYING

3755 Boettler Oaks Drive
Suite G
Uniontown, Ohio 44685
(234) 294-6340

MINOR LOT SPLIT - CZ COMPANY

CZ COMPANY
1150 NEWARK ROAD
FALLS TOWNSHIP, MUSKINGUM COUNTY, OHIO

Surveyed	JC/MB/BK
Drawn	WvY
Reviewed	mC
Scale	1"=300'
Project No.	2101884
Date	04/04/2022
CAD File	SB210188401

SB-1

No. 1 of 3

© 2022 BL COMPANIES, INC. THESE DRAWINGS SHALL NOT BE UTILIZED BY ANY PERSON, FIRM OR CORPORATION WITHOUT THE SPECIFIC WRITTEN PERMISSION OF BL COMPANIES.

XREF (s): ; XY210188401 ; XI210188401