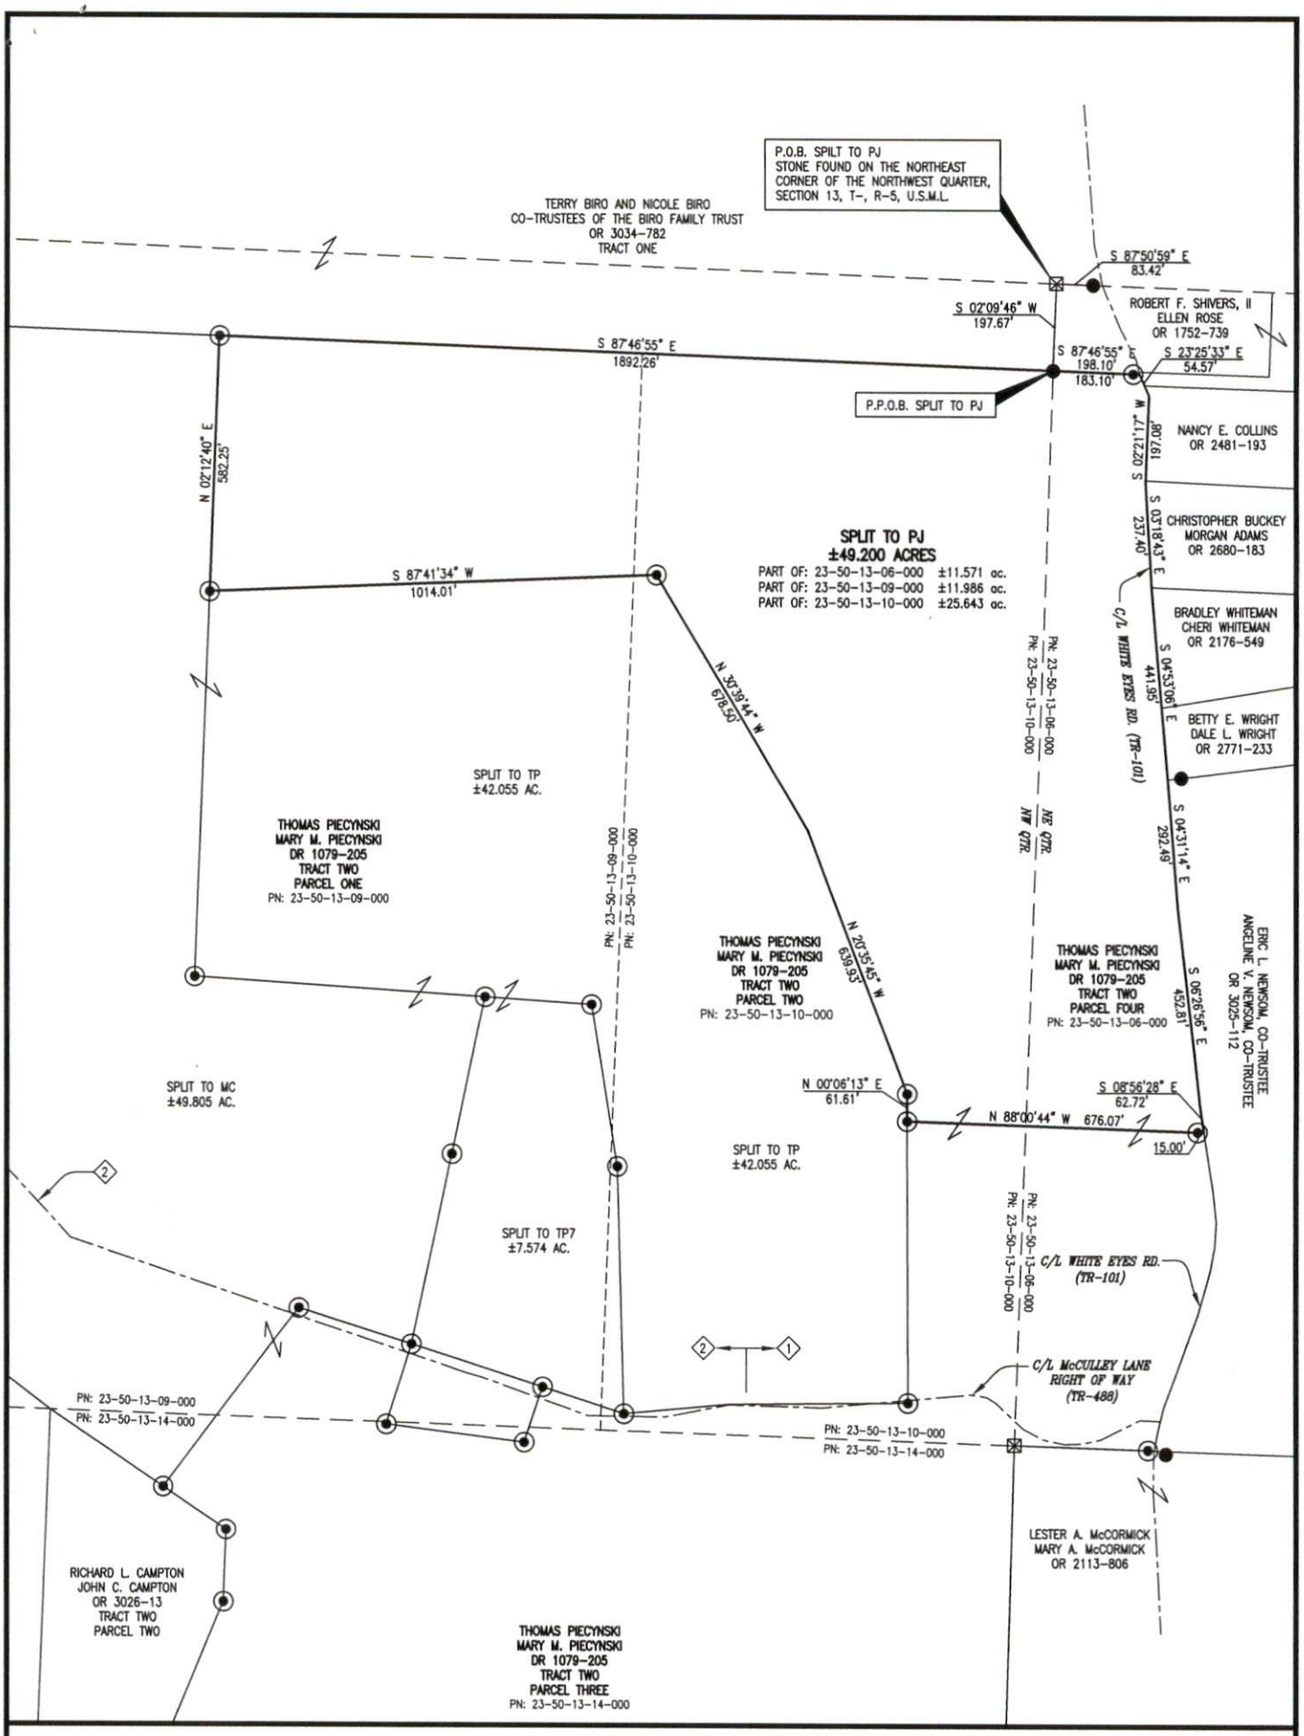

SITUATED IN

NORTHEAST AND NORTHWEST QUARTERS OF SECTION 13, T-2, R-5, UNITED STATES MILITARY LANDS, HIGHLAND TOWNSHIP, MUSKINGUM COUNTY, OHIO.

PARCEL NUMBER

PART OF: 23-50-13-06-000 ±11.571 AC.
PART OF: 23-50-13-09-000 ±11.986 AC.
PART OF: 23-50-13-10-000 ±25.643 AC.

BASIS OF BEARINGS

BEARINGS ARE BASED ON NAD 83, OHIO STATE PLANE COORDINATE SYSTEM, SOUTH ZONE (GRID), AS PER GPS OBSERVATIONS MADE ON MARCH 10, 2022.

NOTES ◇

1. APPROXIMATE END OF TOWNSHIP MAINTAINED McCULLEY LANE.
2. THE RIGHT OF WAY OF McCULLEY LANE (TR-488) RUNS THROUGH TO SWITZER LANE (TR-488). THE COUNTY HAS NO RECORD OF THE AREA BETWEEN THE ROADS AS BEING VACATED.

LEGEND

- ⊗ IRON PIN SET, 5/8" REBAR W/CAP #7113
- ⊠ STONE FOUND
- ● IRON PIN FOUND
- P.O.B. PLACE OF BEGINNING
- P.P.O.B. PRINCIPAL PLACE OF BEGINNING

DESCRIPTION
APPROVED
By: DMB 5/16/22

N

200' 0 400'

REFERENCES

AS SHOWN ON PLAT.
ORIGINAL SURVEY OF T-2, R-5.

STATE OF OHIO
TIMOTHY H. LINN
7113
REGISTERED
PROFESSIONAL SURVEYOR

OFFICE COPY
NOT RECORDABLE

TIMOTHY H. LINN, PS #7113 — DATE 4/18/22

Linn Engineering, Inc. 740-452-7434
Civil Engineering Consultants
P.O. Box 2086 Zanesville, Ohio 43702-2086

G:\Survey-Plats\Muskingum\23 Highland Twp\23-50 Piecynski\23-50 Piecynski-thl2.dwg