



35-02-61-15-000 C

Plat of Survey  
For  
Paul N. Untied II

Situated in Licking Township, Muskingum County  
State of Ohio, Quarter 2, Twp. 2 North, Range 9  
West, United States Military Lands and being a  
Resurvey of the lands conveyed to Paul N. Untied II  
& Jody Untied, Book 2006 Page 216

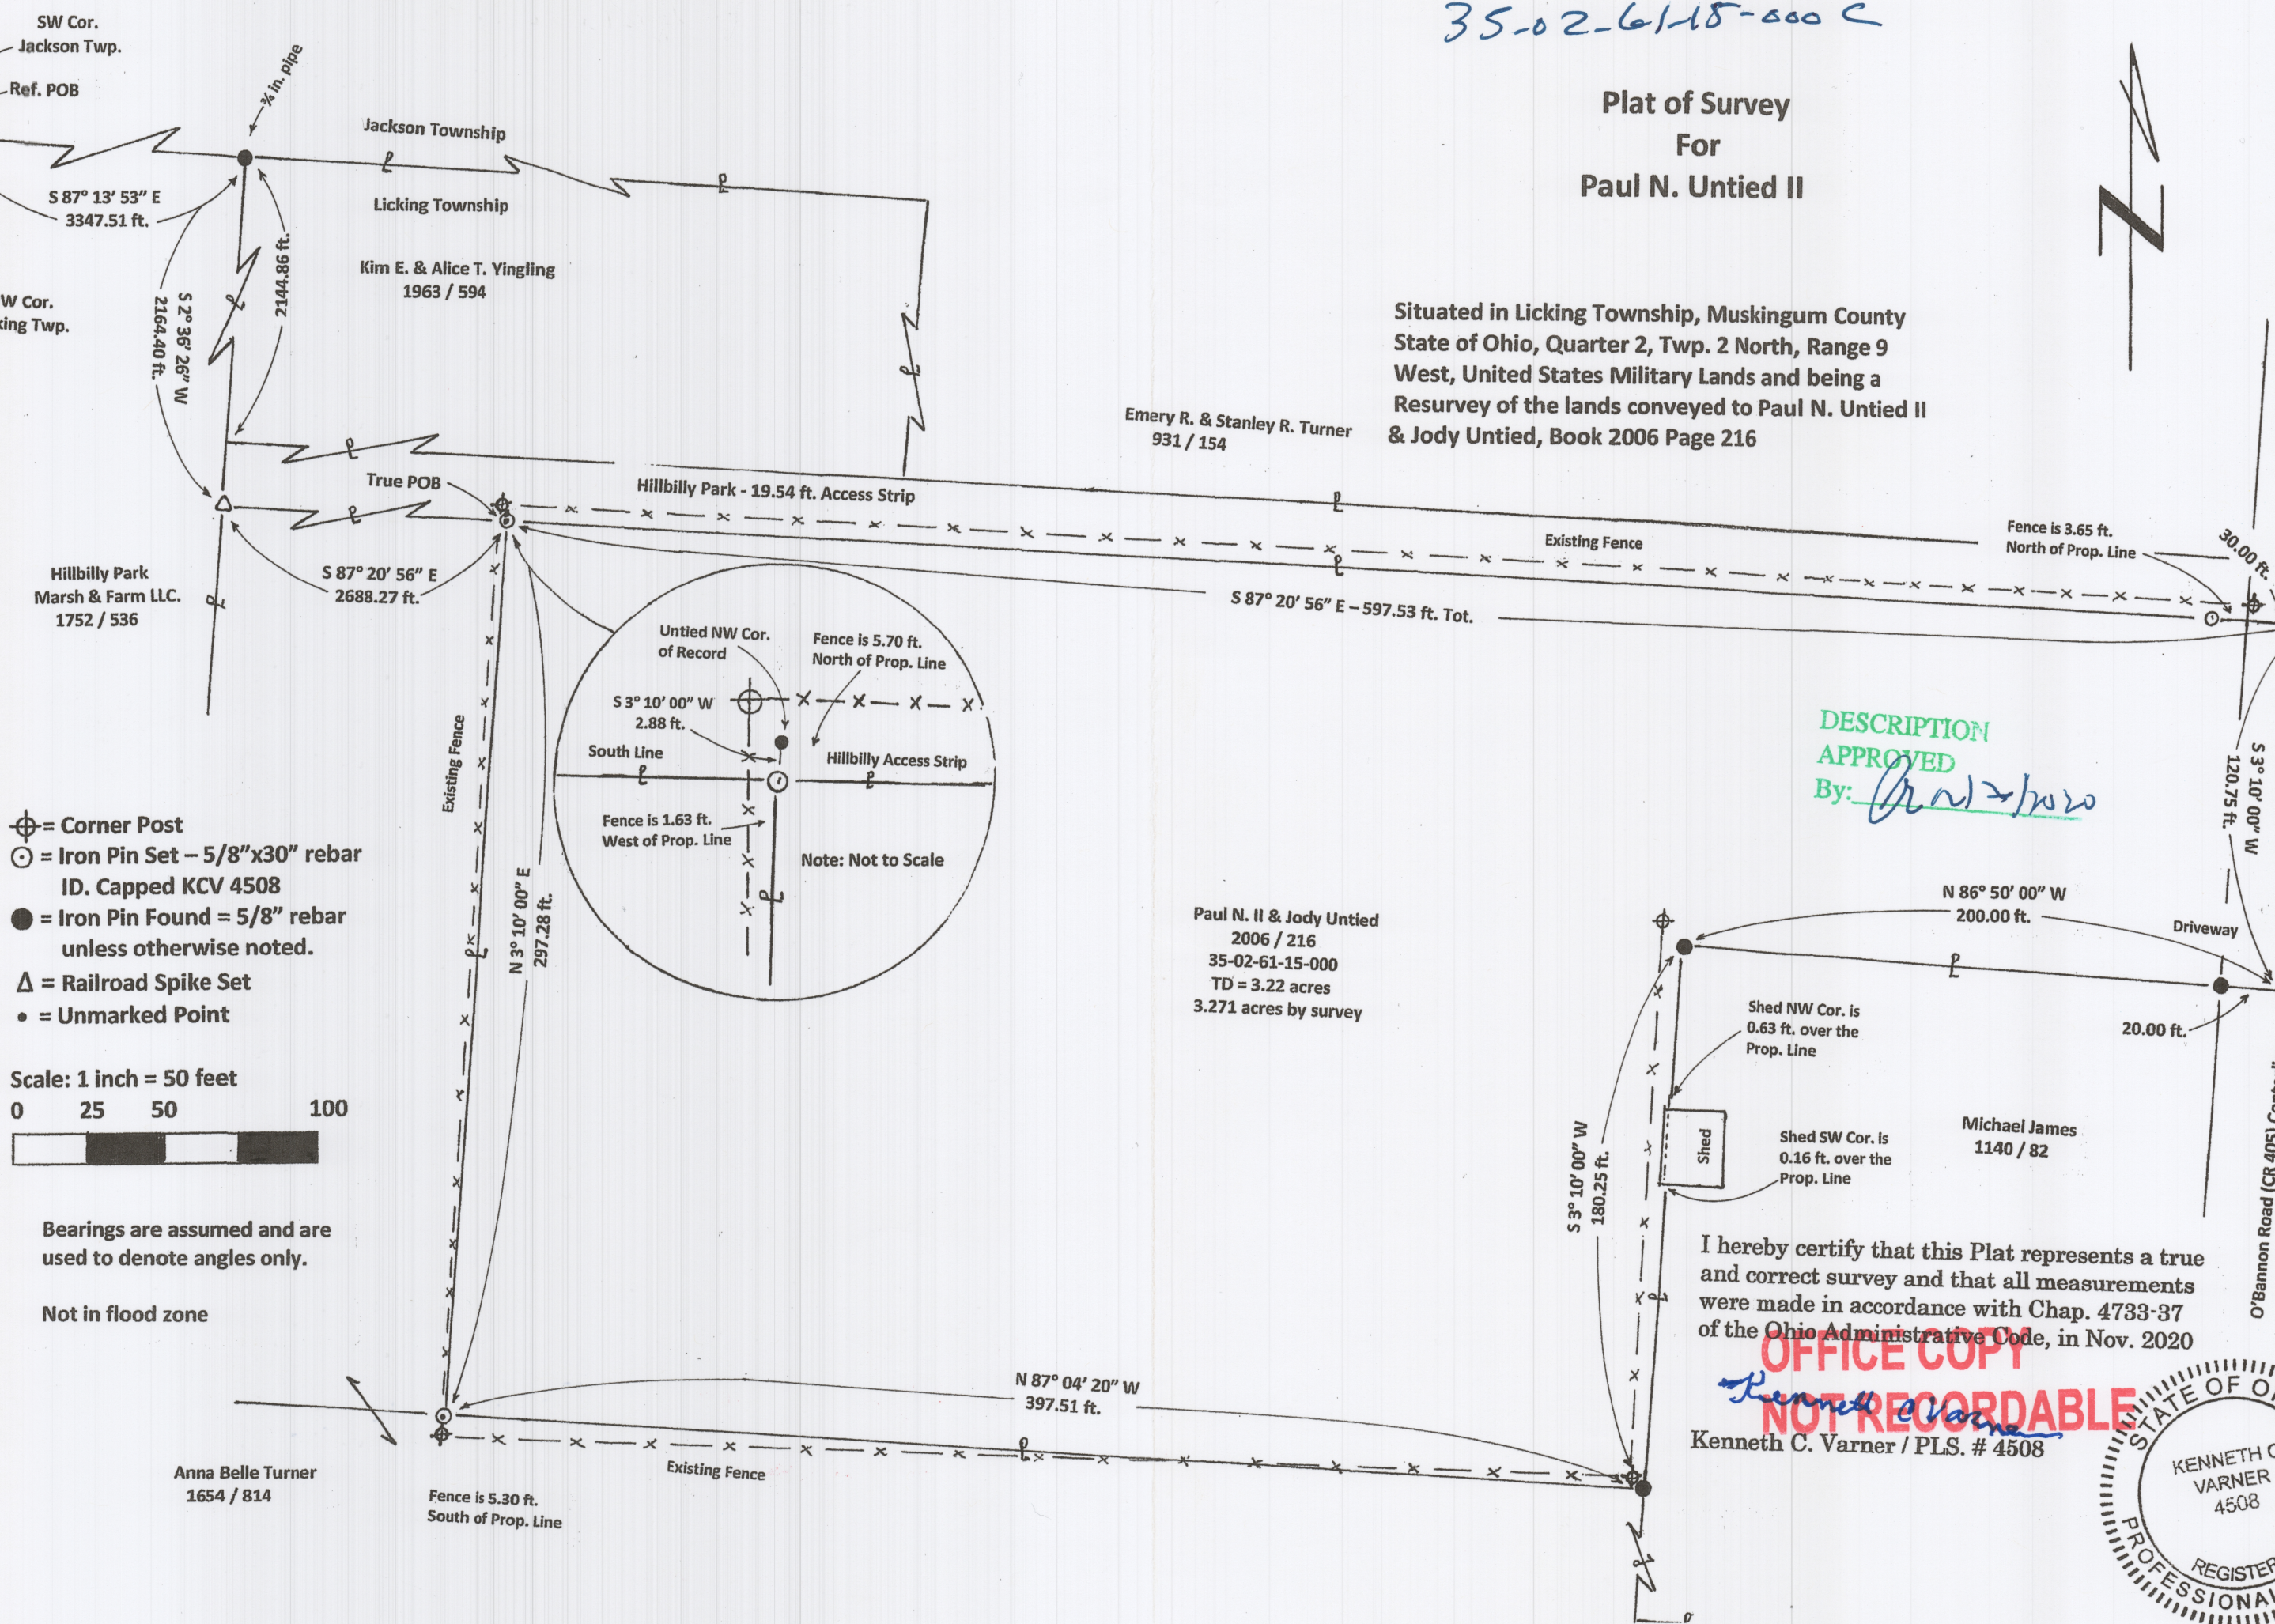

- ⊕ = Corner Post
- ⊙ = Iron Pin Set - 5/8"x30" rebar ID. Capped KCV 4508
- = Iron Pin Found = 5/8" rebar unless otherwise noted.
- Δ = Railroad Spike Set
- = Unmarked Point

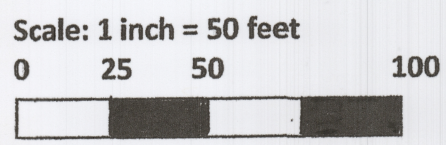

Bearings are assumed and are used to denote angles only.

Not in flood zone

DESCRIPTION  
APPROVED  
By: *[Signature]*

Paul N. II & Jody Untied  
2006 / 216  
35-02-61-15-000  
TD = 3.22 acres  
3.271 acres by survey

I hereby certify that this Plat represents a true and correct survey and that all measurements were made in accordance with Chap. 4733-37 of the Ohio Administrative Code, in Nov. 2020

**OFFICE COPY**  
**NOT RECORDABLE**  
*Kenneth C. Varner*  
Kenneth C. Varner / PLS. # 4508

