


47-70-20-15-002 D

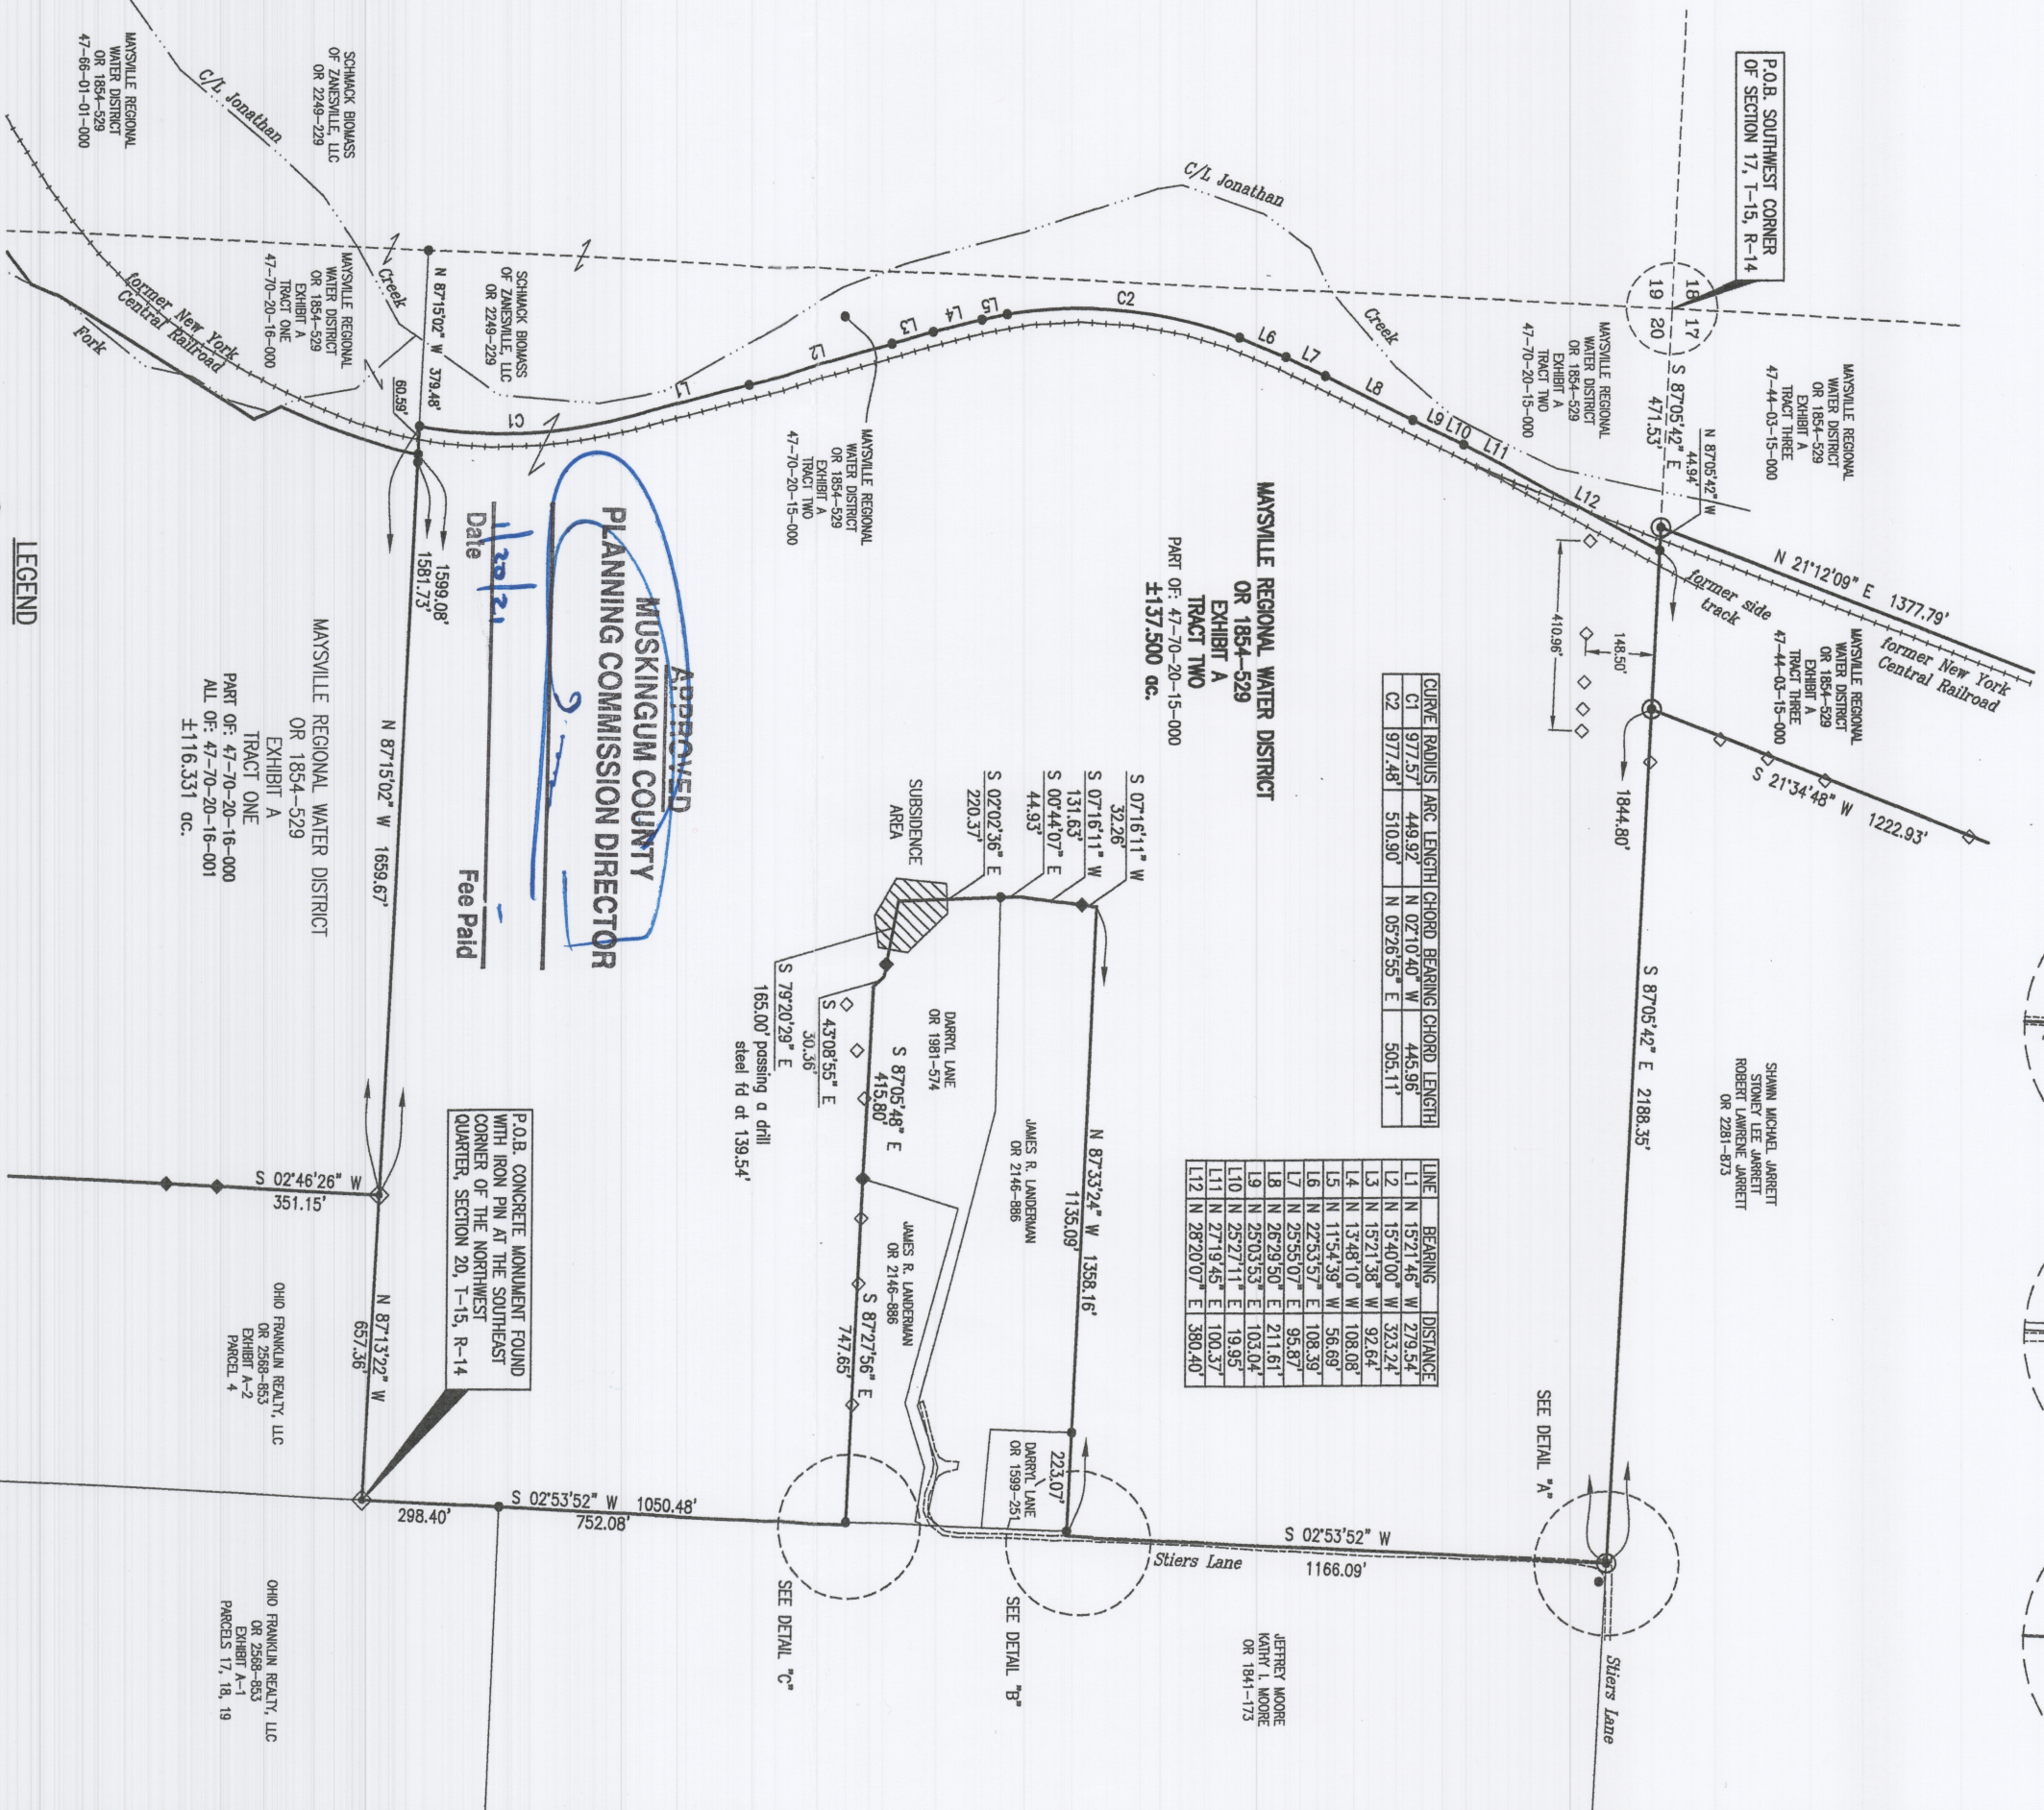

PARCEL NUMBER
Part of: 47-70-20-15-000 ± 137,500 ac.

SITUATED IN
Northwest Quarter of Section 20,
T-15, R-14, Congress Lands East of
the Scioto River, Newton Township,
Muskingum County, Ohio.

BASIS OF BEARINGS
Bearings are based on MAD 83,
Ohio State Plane Coordinate
System, South Zone, Grid North,
as per GPS observations made on
November 8, 2018.

REFERENCES

As shown on plat.
Surveys by:

Charles R. Harkness, PS #6885
Jack D. Newcome, PS #7321
Timothy H. Linn, PS #7113

DESCRIPTION
APPROVED
By: *de Mohor*

200'

0

400'

Revision

Description

Date

Drawn by: JAP, THL, CS

Checked by: THL

Sheet No. 1 of 1

Maysville Engineering, Inc.

Civil Engineering Consultants

P.O. Box 2086 Zanesville, Ohio 43702-2086

740-452-7434

STATE OF OHIO

TIMOTHY H. LINN

7113

REGISTERED PROFESSIONAL SURVEYOR

NOT RECORDED

DATE 1/30/21

Reg Surveyor No. 7113