Rich Hill Township
S.W. Qtr. Sec. 11
N.W., S.W., & S.E. Qtr.'s Section 14
N.W. & N.E. Qtr.'s Sec. 23
N.W. Qtr. Sec. 24
T-13 N; R-11 W
Congress Lands East of the Scioto River
Muskingum County, Ohio

SURVEYED FOR: Biessing Acre Farm LLC

REFERENCES

Deeds as shown

Survey on file at Muskingum County Engineer's Office

Basis of Bearing from Grid North, Ohio State Plane Coordinate System, South Zone, NAD 83

- Stone
- 5/8" Rebar Found unless noted
- Pipe Found
- 5/8" Capped Pin Found "Linn Eng."
- 5/8" Capped Pin Found "Berkey"
- 5/8" Capped Pin Found "Galbraith"
- 5/8" Capped Pin Set "Galbraith"
- Point

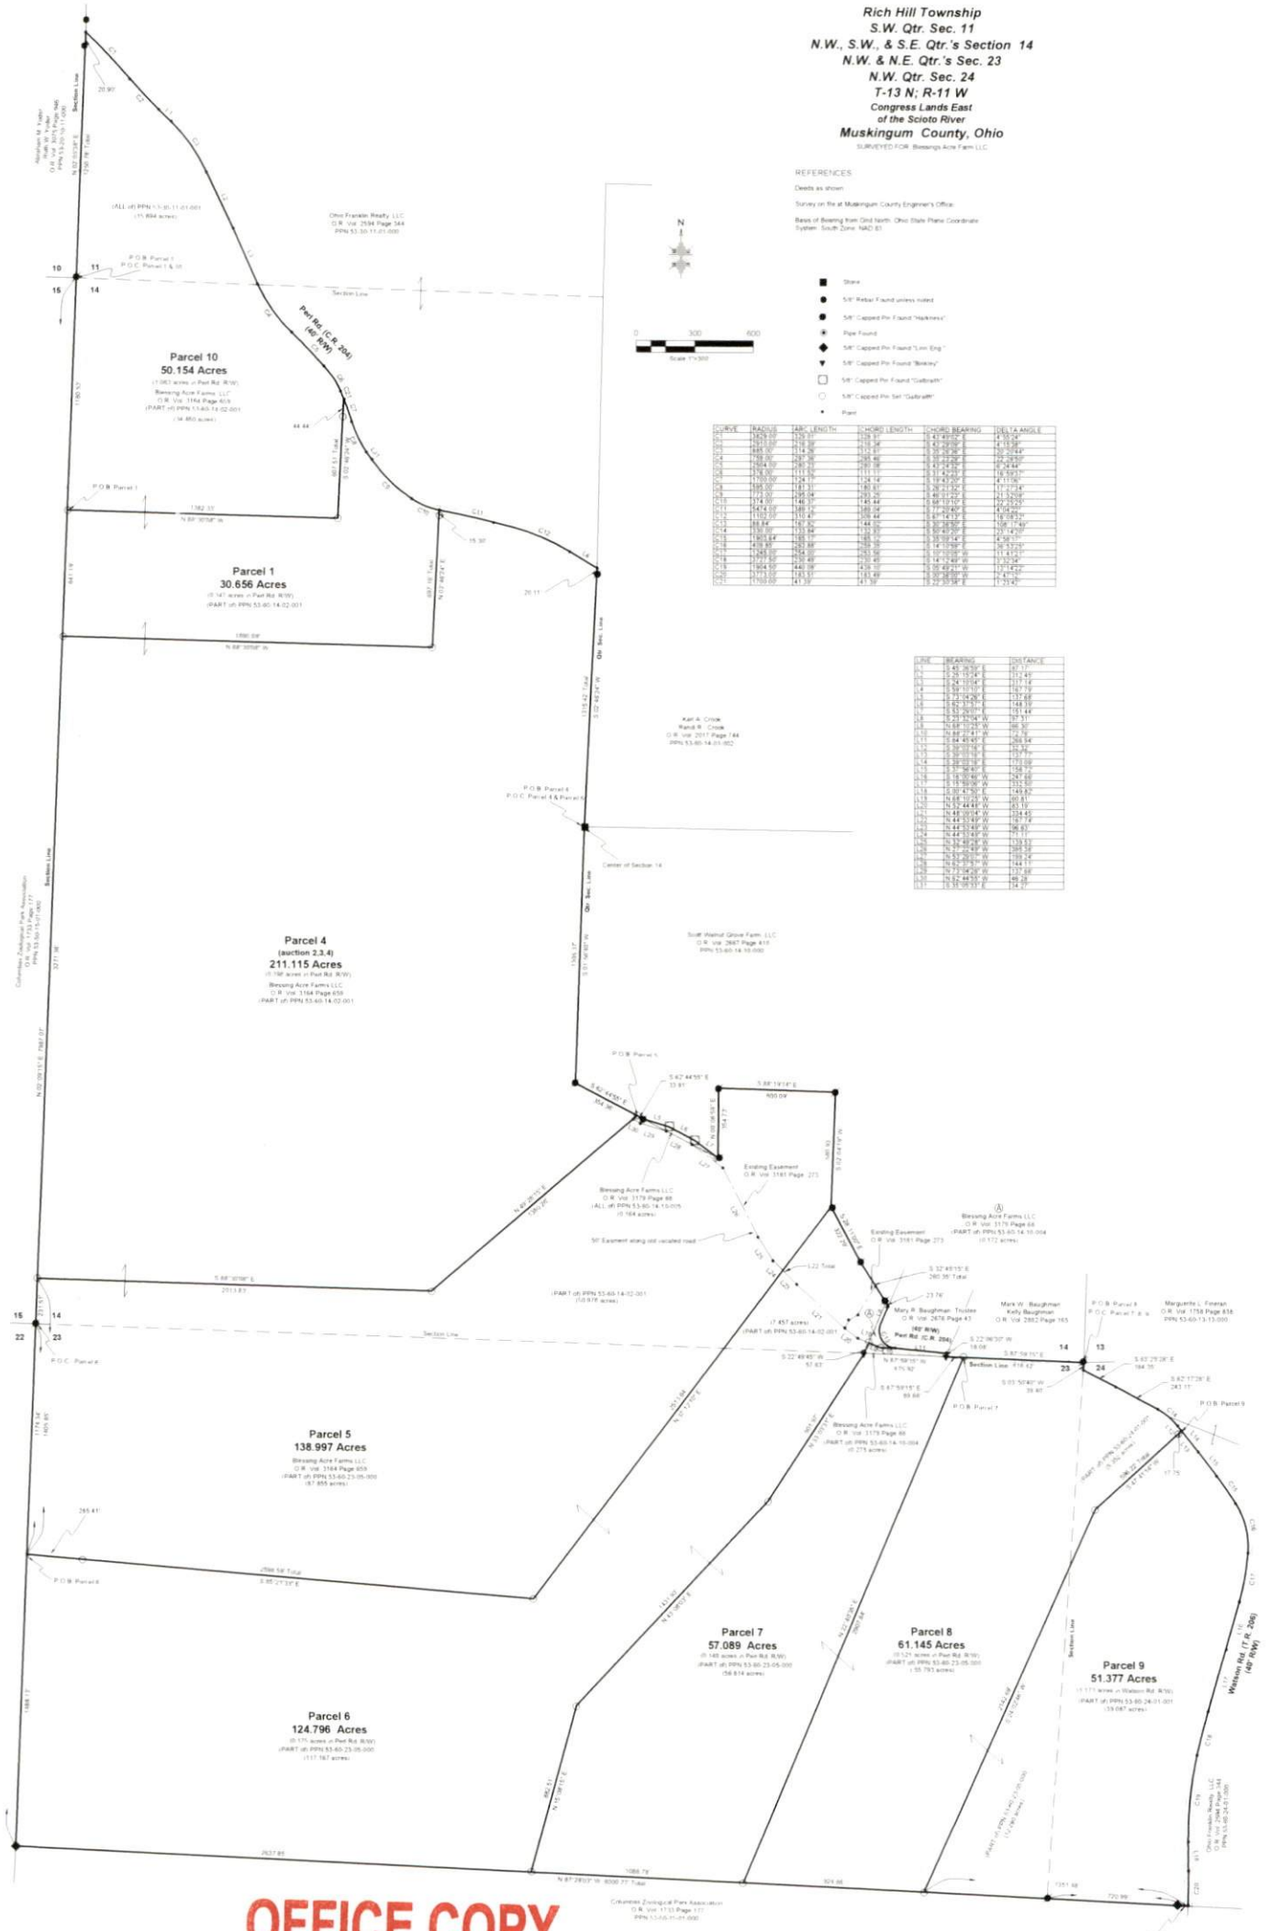

CURVE	RADIUS	ARC LENGTH	CHORD LENGTH	CHORD BEARING	DELTA ANGLE

LINE	BEARING	DISTANCE
L1	S 45°26'53" E	67.17'
L2	S 52°15'16" E	117.14'
L3	S 54°10'54" E	113.47'
L4	S 57°06'32" E	113.79'
L5	S 59°42'09" E	117.68'
L6	S 62°37'47" E	148.19'
L7	S 63°26'01" E	151.44'
L8	S 43°13'04" W	97.31'
L9	N 84°10'25" W	66.30'
L10	N 84°27'41" W	72.3'
L11	S 84°45'45" E	269.14'
L12	S 39°03'18" E	53.74'
L13	S 39°03'18" E	121.77'
L14	S 39°03'18" E	173.59'
L15	S 39°36'40" E	158.72'
L16	S 18°50'48" W	247.68'
L17	S 15°50'09" W	153.57'
L18	S 00°47'53" E	149.87'
L19	N 68°12'23" W	260.81'
L20	N 57°44'48" W	63.19'
L21	N 48°10'14" W	134.45'
L22	N 44°13'49" W	157.74'
L23	N 44°13'49" W	96.83'
L24	N 44°13'49" W	73.11'
L25	N 51°42'44" W	133.33'
L26	N 57°49'49" W	388.52'
L27	N 67°49'49" W	128.52'
L28	N 67°49'51" W	144.17'
L29	N 71°42'35" W	144.68'
L30	N 62°44'35" W	49.29'
L31	S 15°05'33" E	34.7'

OFFICE COPY
NOT RECORDABLE

I certify this survey to be correct to the best of my knowledge and belief.

Pioneer Surveying & Services, LLC
5436 Township Road 377
Millersburg, Ohio 44654
Phone: 330-231-0497
Email: calen@pioneersurveyingandservices.com

PIONEER

STATE OF OHIO
CALEB JEROME GALBRAITH
S-8703
REGISTERED PROFESSIONAL SURVEYOR

DESCRIPTION APPROVED
By: 6/18/2024

Reduced copy, not to scale, Large copy available in the Muskingum County Engineer's Map Dept.