


AUDITOR'S PARCEL NUMBERS

56-60-01-14-000 (PART), 56-60-01-13-000 (ALL), & 56-60-01-12-000 (ALL) BEING A PART OF THE PARCEL CONVEYED TO ROBERT W. TAYLOR IN DEED VOLUME 1083, PAGE 506 OF THE MUSKINGUM COUNTY DEED RECORDS, SITUATED IN MILITARY LOT 14, 15, 16 AND 18, TOWNSHIP 2, RANGE 6, OF THE UNITED STATES MILITARY LANDS, SALEM TOWNSHIP, MUSKINGUM COUNTY, OHIO.

MOJANIBODIN COUNTY, OHIO SOUTH ZONE, GRID, DERIVED FROM A GPS OBSERVATION.

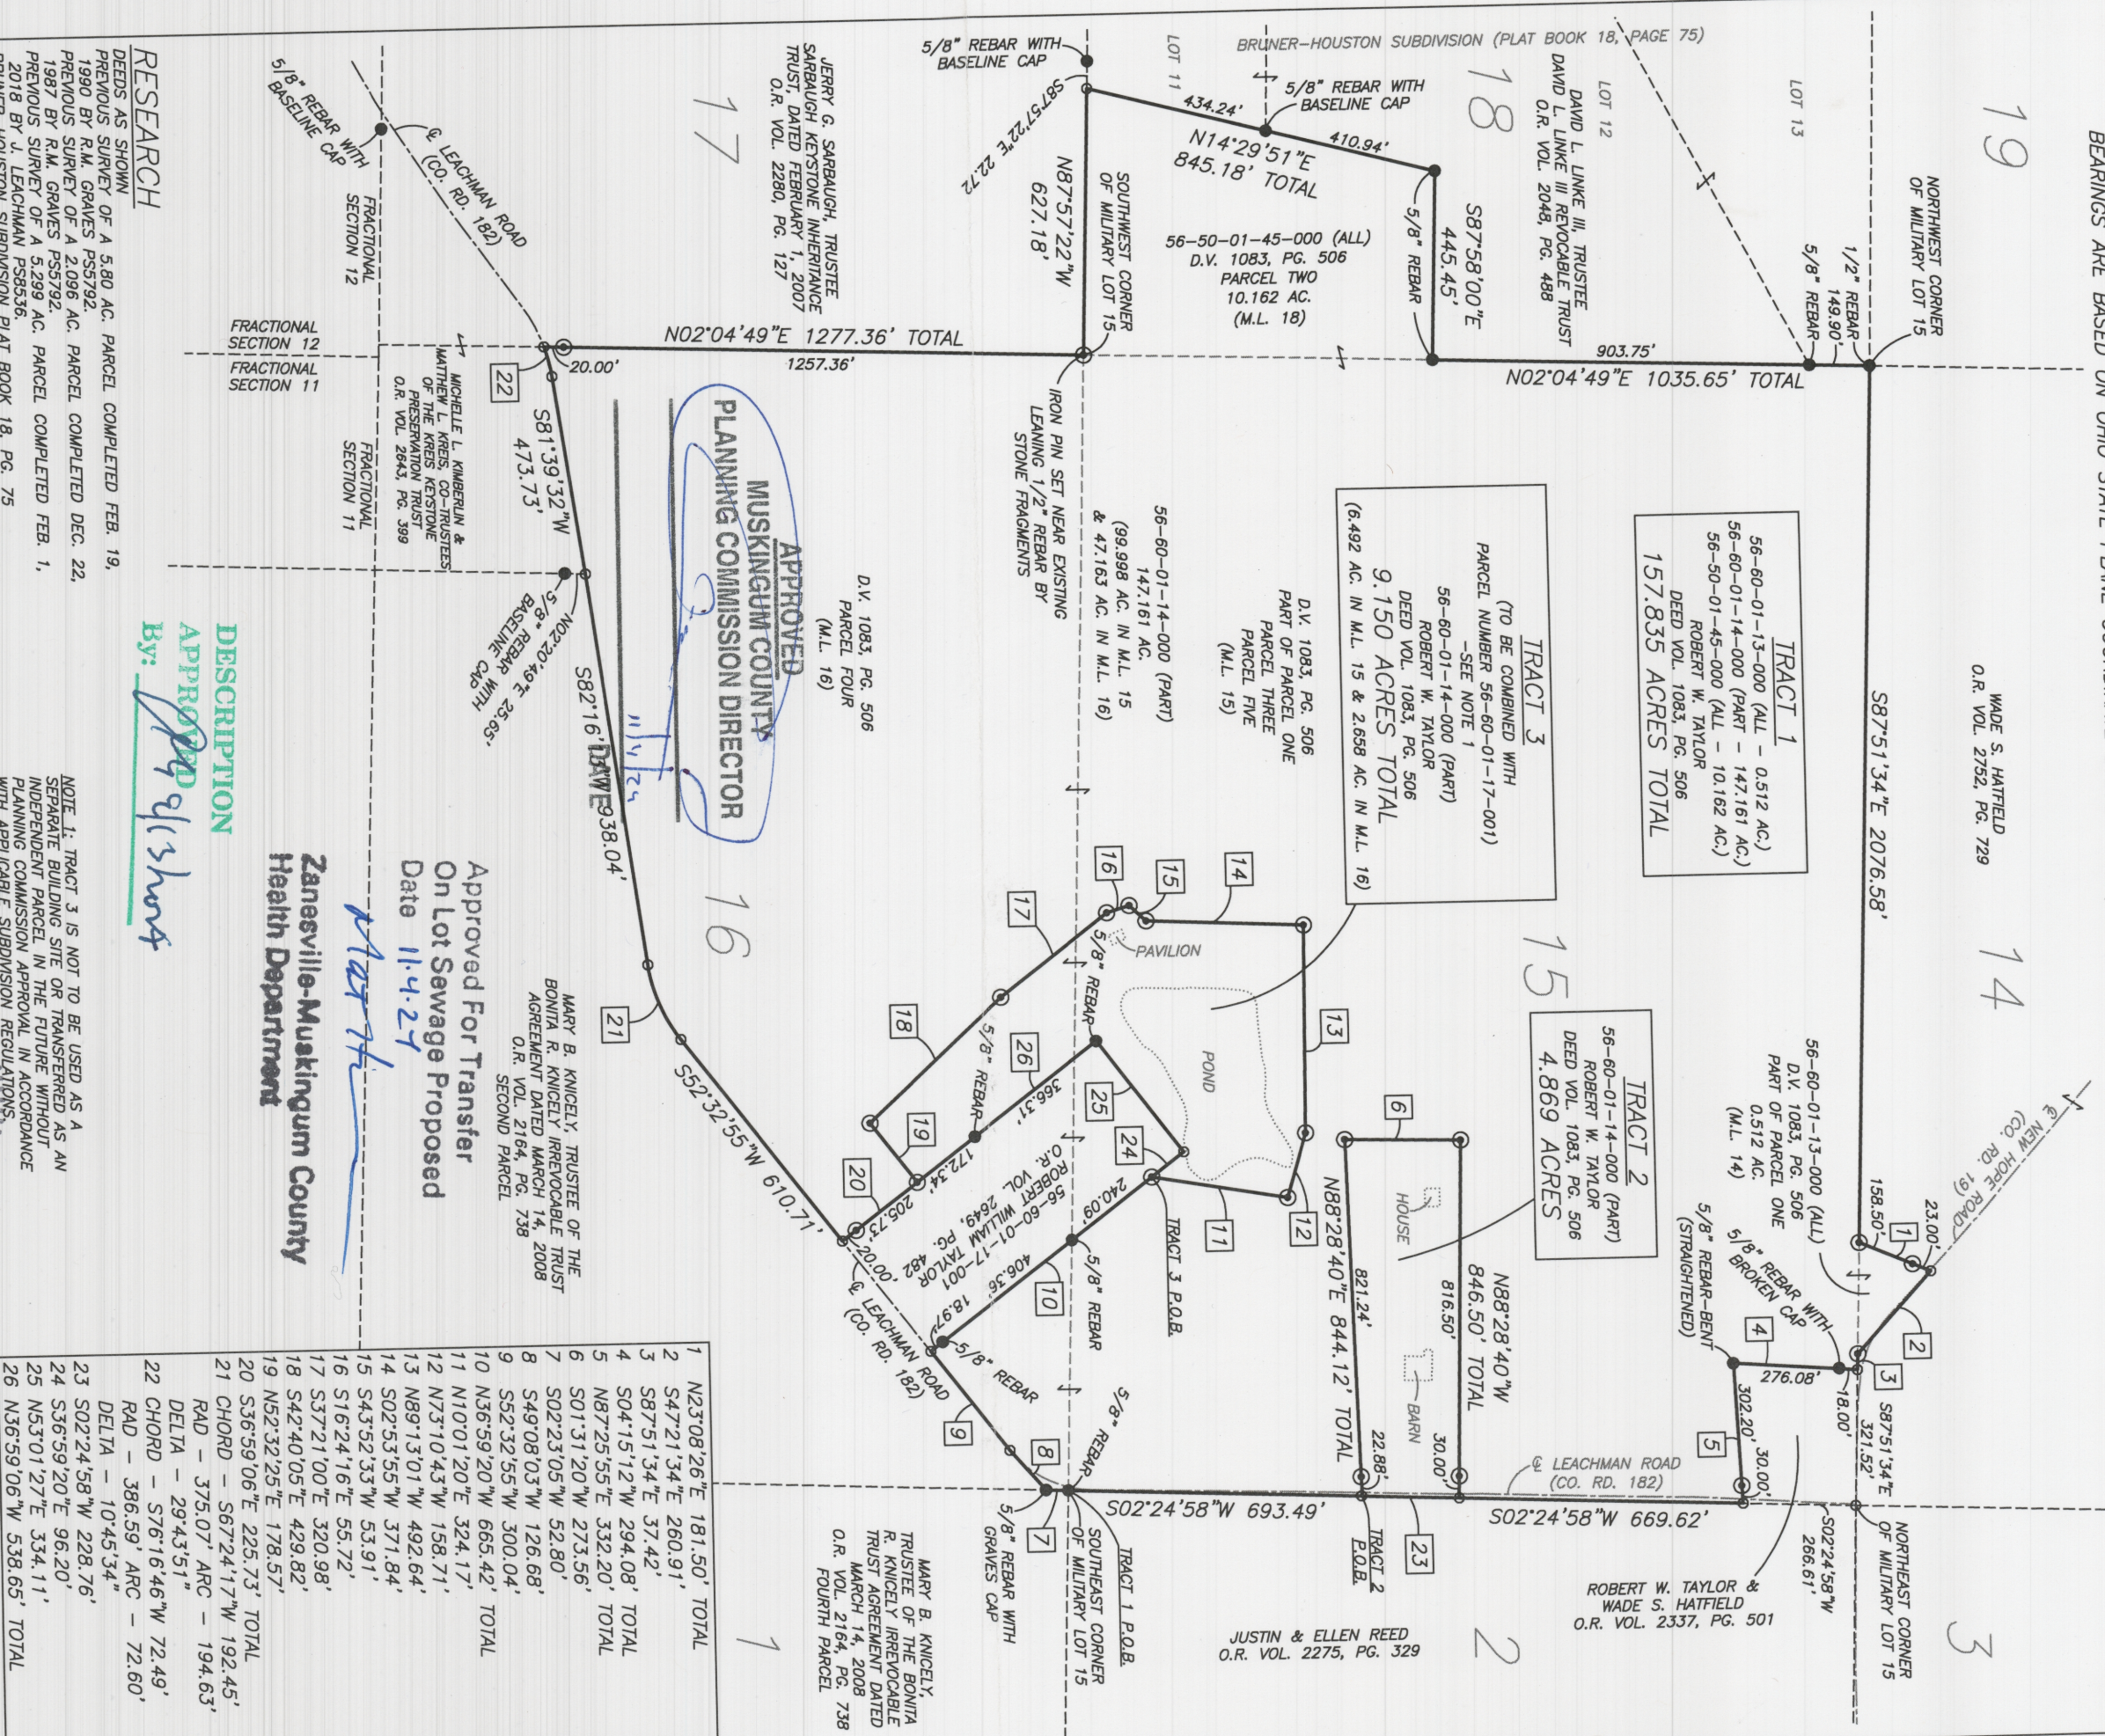

RESEARCH

DEEDS AS SHOWN

PREVIOUS SURVEY OF A 5.80 AC. PARCEL COMPLETED FEB. 19, 1990 BY R.M. GRAVES P53792.

PREVIOUS SURVEY OF A 2.09 AC. PARCEL COMPLETED DEC. 22, 1987 BY R.M. GRAVES P53792.

PREVIOUS SURVEY OF A 5.29 AC. PARCEL COMPLETED FEB. 1, 2018 BY J. LENCHMAN P58536.

BRUNER-HOUSTON SUBDIVISION PLAT BOOK 18, PG. 75

ORIGINAL SURVEY OF SECTION No.1, TOWNSHIP No.11, RANGE No.10, MUSKOGUM COUNTY GIS

NOTE 1: TRACT 3 IS NOT TO BE USED AS A SEPARATE BUILDING SITE OR TRANSFERRED AS AN INDEPENDENT PARCEL IN THE FUTURE WITHOUT PLANNING COMMISSION APPROVAL IN ACCORDANCE WITH APPLICABLE SUBDIVISION REGULATIONS.

**Zanesville-Muskingum County
Health Department**


Approved For Transfer
On Lot Sewage Proposed
Date 11.4.27

APPROVED
MUSKINGUM COUNTY
PLANNING COMMISSION DIRECTOR

LEGEND

- EXISTING IRON PIN
- ◎ IRON PIN SET (5/8" REBAR W/CAP 30" LONG)
- ANGLE POINTS

SCALE 1"=400'

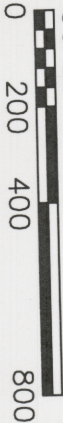


BASILINE SURVEYING, INC.

3010 EAST PIKE, ZANESVILLE, OHIO 43701
4850 email: BEI@ntohio.com, www.BaselineSurveyingInc.com

I, JASON LEACHMAN, HEREBY CERTIFY
THE BEST OF MY KNOWLEDGE AND BELIEF THAT
THE ABOVE PLAT AND SURVEY TO BE CORRECT AS
PREPARED BY ME. THIS 3rd DAY OF SEPTEMBER
2024, FROM A FIELD SURVEY COMPLETED THE
DAY OF SEPTEMBER, 2024.

**NOT A
RECORDABLE**

JASON LEACHMAN
PROFESSIONAL SURVEYOR #8536

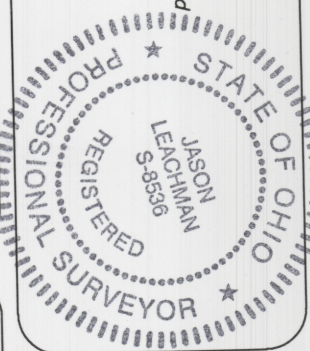

THIS PROPERTY IS SUBJECT TO ALL APPLICABLE EASEMENTS, RIGHT OF WAYS, OR RESTRICTIONS, WHETHER RECORDED OR IMPLIED. THIS PLAN, PREPARED IN ACCORDANCE WITH CHAPTER 4733-37 OF THE ADMINISTRATIVE CODE, IS INTENDED FOR THE LEGAL TRANSFER OF THE PROPERTY SHOWN AND DOES NOT INTEND TO SHOW ANY OR ALL OF THE EASEMENTS, RIGHT OF WAYS, RESTRICTIONS OR ENDOVCHMENTS UNLESS OTHERWISE INDICATED.

DRAWN BY: JWL

E: 09-03-24

SCALE: 1"=400'

CHECKED BY: MDN

NO: 7020

DRAWING NO:
Z:\7020\7020.dwg