Situated in the State of Ohio, County of Muskingum, Township of Springfield:
Being part of the Northeast Quarter, of Section #11, Township #16, Range #14, of the Congress Lands East of the Scioto River, being all of the R & N Baker property as recorded in the prior deed reference deed book Volume 1088, Page 88 of said county's deed records covering Lots #205 through #213, Lots #216 through #232, being all of the Norma Baker property as recorded in the prior deed reference deed book Volume 884, Page 90 of said county's deed records covering Lots #277 through #279, all of Owens Addition to Zanesville as recorded in Plat Book 2, Page 112 of said county's plat records, also being all of the Muskingum County Auditor's Parcel Numbers 62-02-29-05-13 through 25-000 (covering Lots #205 through #213), 62-02-29-05-[illegible] through 45-000 (covering Lots #216 through #232), 62-02-29-07-51 & 02-000 (covering Lots #277 & #[illegible]), 62-02-29-07-[illegible] & 34-000 (covering Lots #279 & #280);

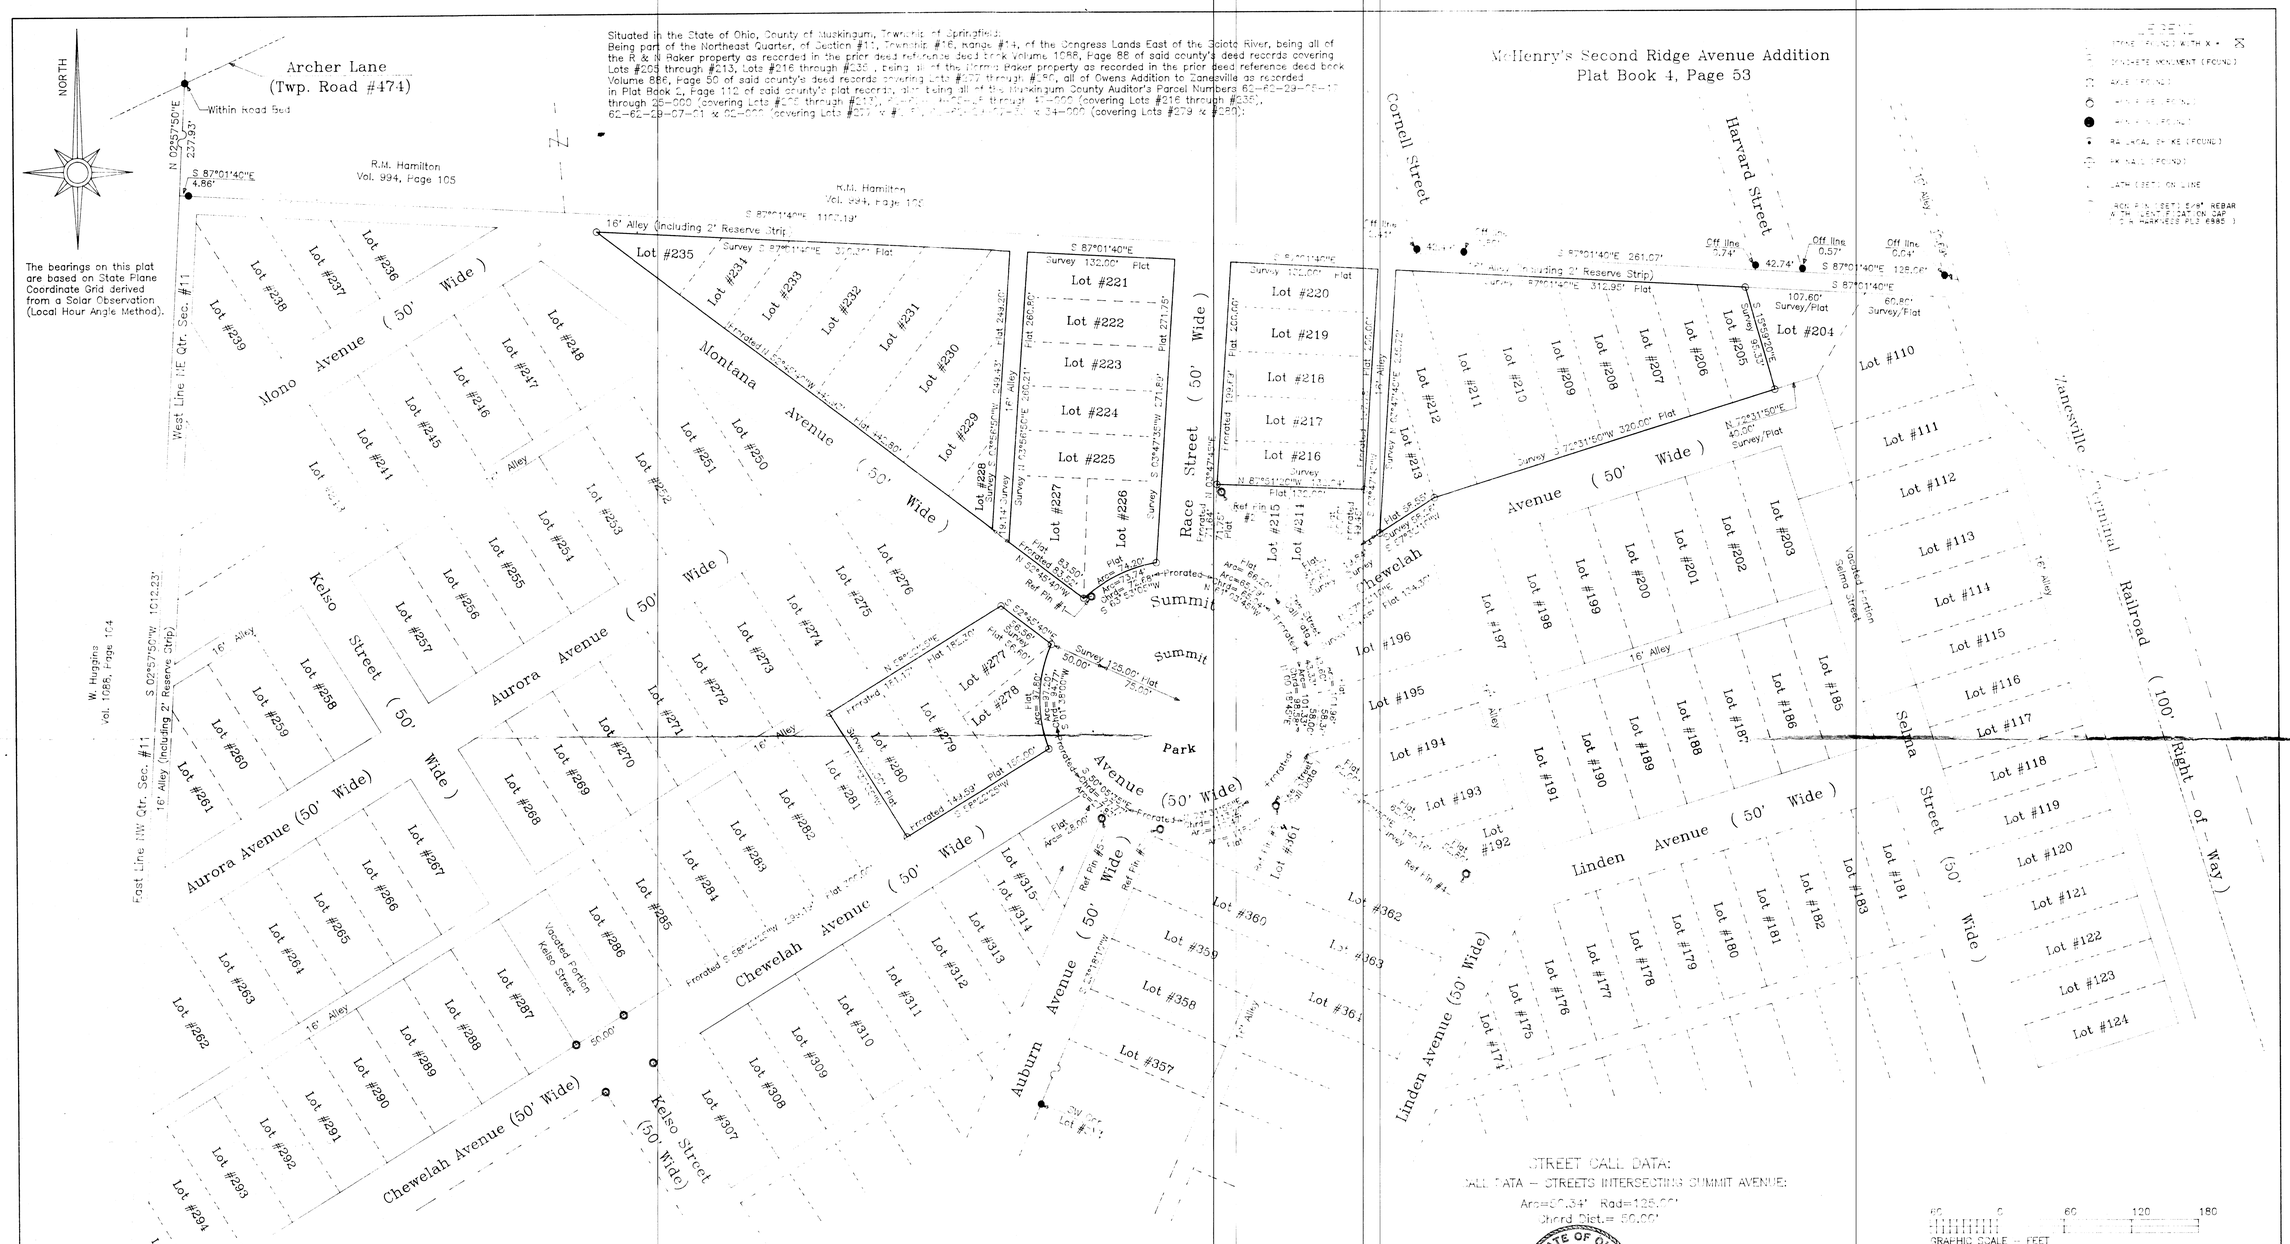
NORTH
Archer Lane
(Twp. Road #474)
Within Road Bed
N 02°57'50"E 237.93'
S 87°01'40"E 4.86'
R.M. Hamilton
Vol. 994, Page 105
R.M. Hamilton
Vol. 994, Page 105
S 87°01'40"E 1100.19'
16' Alley (including 2' Reserve Strip)
West Line NE Qtr. Sec. #11
East Line NW Qtr. Sec. #11
W. Huggins
Vol. 1085, Page 104
S 02°57'50"W 1012.23'
McHenry's Second Ridge Avenue Addition
Plat Book 4, Page 53
Cornell Street
Harvard Street
Yanesville Centennial Railroad (100' Right-of-Way)
Mono Avenue (50' Wide)
Montana Avenue (50' Wide)
Kelso Street (50' Wide)
Aurora Avenue (50' Wide)
Race Street (50' Wide)
Chewelah Avenue (50' Wide)
Summit Park Avenue (50' Wide)
Auburn Avenue (50' Wide)
Linden Avenue (50' Wide)
Selma Street (50' Wide)
Vacated Portion Kelso Street
Vacated Portion Selma Street
Lot #235
Lot #236
Lot #237
Lot #238
Lot #239
Lot #248
Lot #247
Lot #246
Lot #245
Lot #211
Lot #251
Lot #250
Lot #252
Lot #253
Lot #255
Lot #256
Lot #257
Lot #258
Lot #259
Lot #260
Lot #261
Lot #276
Lot #275
Lot #274
Lot #273
Lot #272
Lot #271
Lot #270
Lot #269
Lot #268
Lot #267
Lot #266
Lot #265
Lot #264
Lot #263
Lot #262
Lot #281
Lot #282
Lot #283
Lot #284
Lot #285
Lot #286
Lot #287
Lot #288
Lot #289
Lot #290
Lot #291
Lot #292
Lot #293
Lot #294
Lot #295
Lot #307
Lot #308
Lot #309
Lot #310
Lot #311
Lot #312
Lot #313
Lot #314
Lot #315
Lot #221
Lot #222
Lot #223
Lot #224
Lot #225
Lot #227
Lot #226
Lot #228
Lot #229
Lot #230
Lot #231
Lot #232
Lot #233
Lot #234
Lot #220
Lot #219
Lot #218
Lot #217
Lot #216
Lot #215
Lot #214
Lot #212
Lot #213
Lot #277
Lot #278
Lot #279
Lot #280
Lot #204
Lot #205
Lot #206
Lot #207
Lot #208
Lot #209
Lot #210
Lot #211
Lot #212
Lot #213
Lot #110
Lot #111
Lot #112
Lot #113
Lot #114
Lot #115
Lot #116
Lot #117
Lot #118
Lot #119
Lot #120
Lot #121
Lot #122
Lot #123
Lot #124
Lot #183
Lot #181
Lot #182
Lot #180
Lot #179
Lot #178
Lot #177
Lot #176
Lot #175
Lot #174
Lot #173
Lot #172
Lot #171
Lot #170
Lot #169
Lot #168
Lot #167
Lot #166
Lot #165
Lot #164
Lot #163
Lot #162
Lot #161
Lot #360
Lot #359
Lot #358
Lot #357
Lot #362
Lot #363
Lot #364
Lot #361
Lot #185
Lot #186
Lot #187
Lot #188
Lot #189
Lot #190
Lot #191
Lot #192
Lot #193
Lot #194
Lot #195
Lot #196
Lot #197
Lot #198
Lot #199
Lot #200
Lot #201
Lot #202
Lot #203
Lot #204
Lot #205
Lot #206
Lot #207
Lot #208
Lot #209
Lot #210
Lot #211
Lot #212
Lot #213
16' Alley
Off line 0.74'
Off line 0.57'
Off line 0.04'
42.74'
S 87°01'40"E 261.07'
S 87°01'40"E 128.06'
S 87°01'40"E 312.95' Flat
107.60' Survey/Plat
60.80' Survey/Plat
N 72°31'50"E 40.00' Survey/Plat
Survey S 72°31'50"W 320.00' Flat
Survey 132.00' Flat
Survey 125.00' Flat
Survey 125.00' Flat
Survey 50.00'
Flat 125.00'
Flat 83.50'
Flat 83.50'
Flat 244.20'
Flat 260.60'
Flat 271.75'
Flat 271.87'
Flat 200.21'
Flat 44.80'
Flat 18.20'
Flat 75.00'
Flat 134.37'
Flat 58.55'
Flat 86.27'
Flat 134.37'
Flat 141.37'
Flat 18.20'
Flat 125.00'
Flat 125.00'
Flat 25.00'
Flat 25.00'
Flat 25