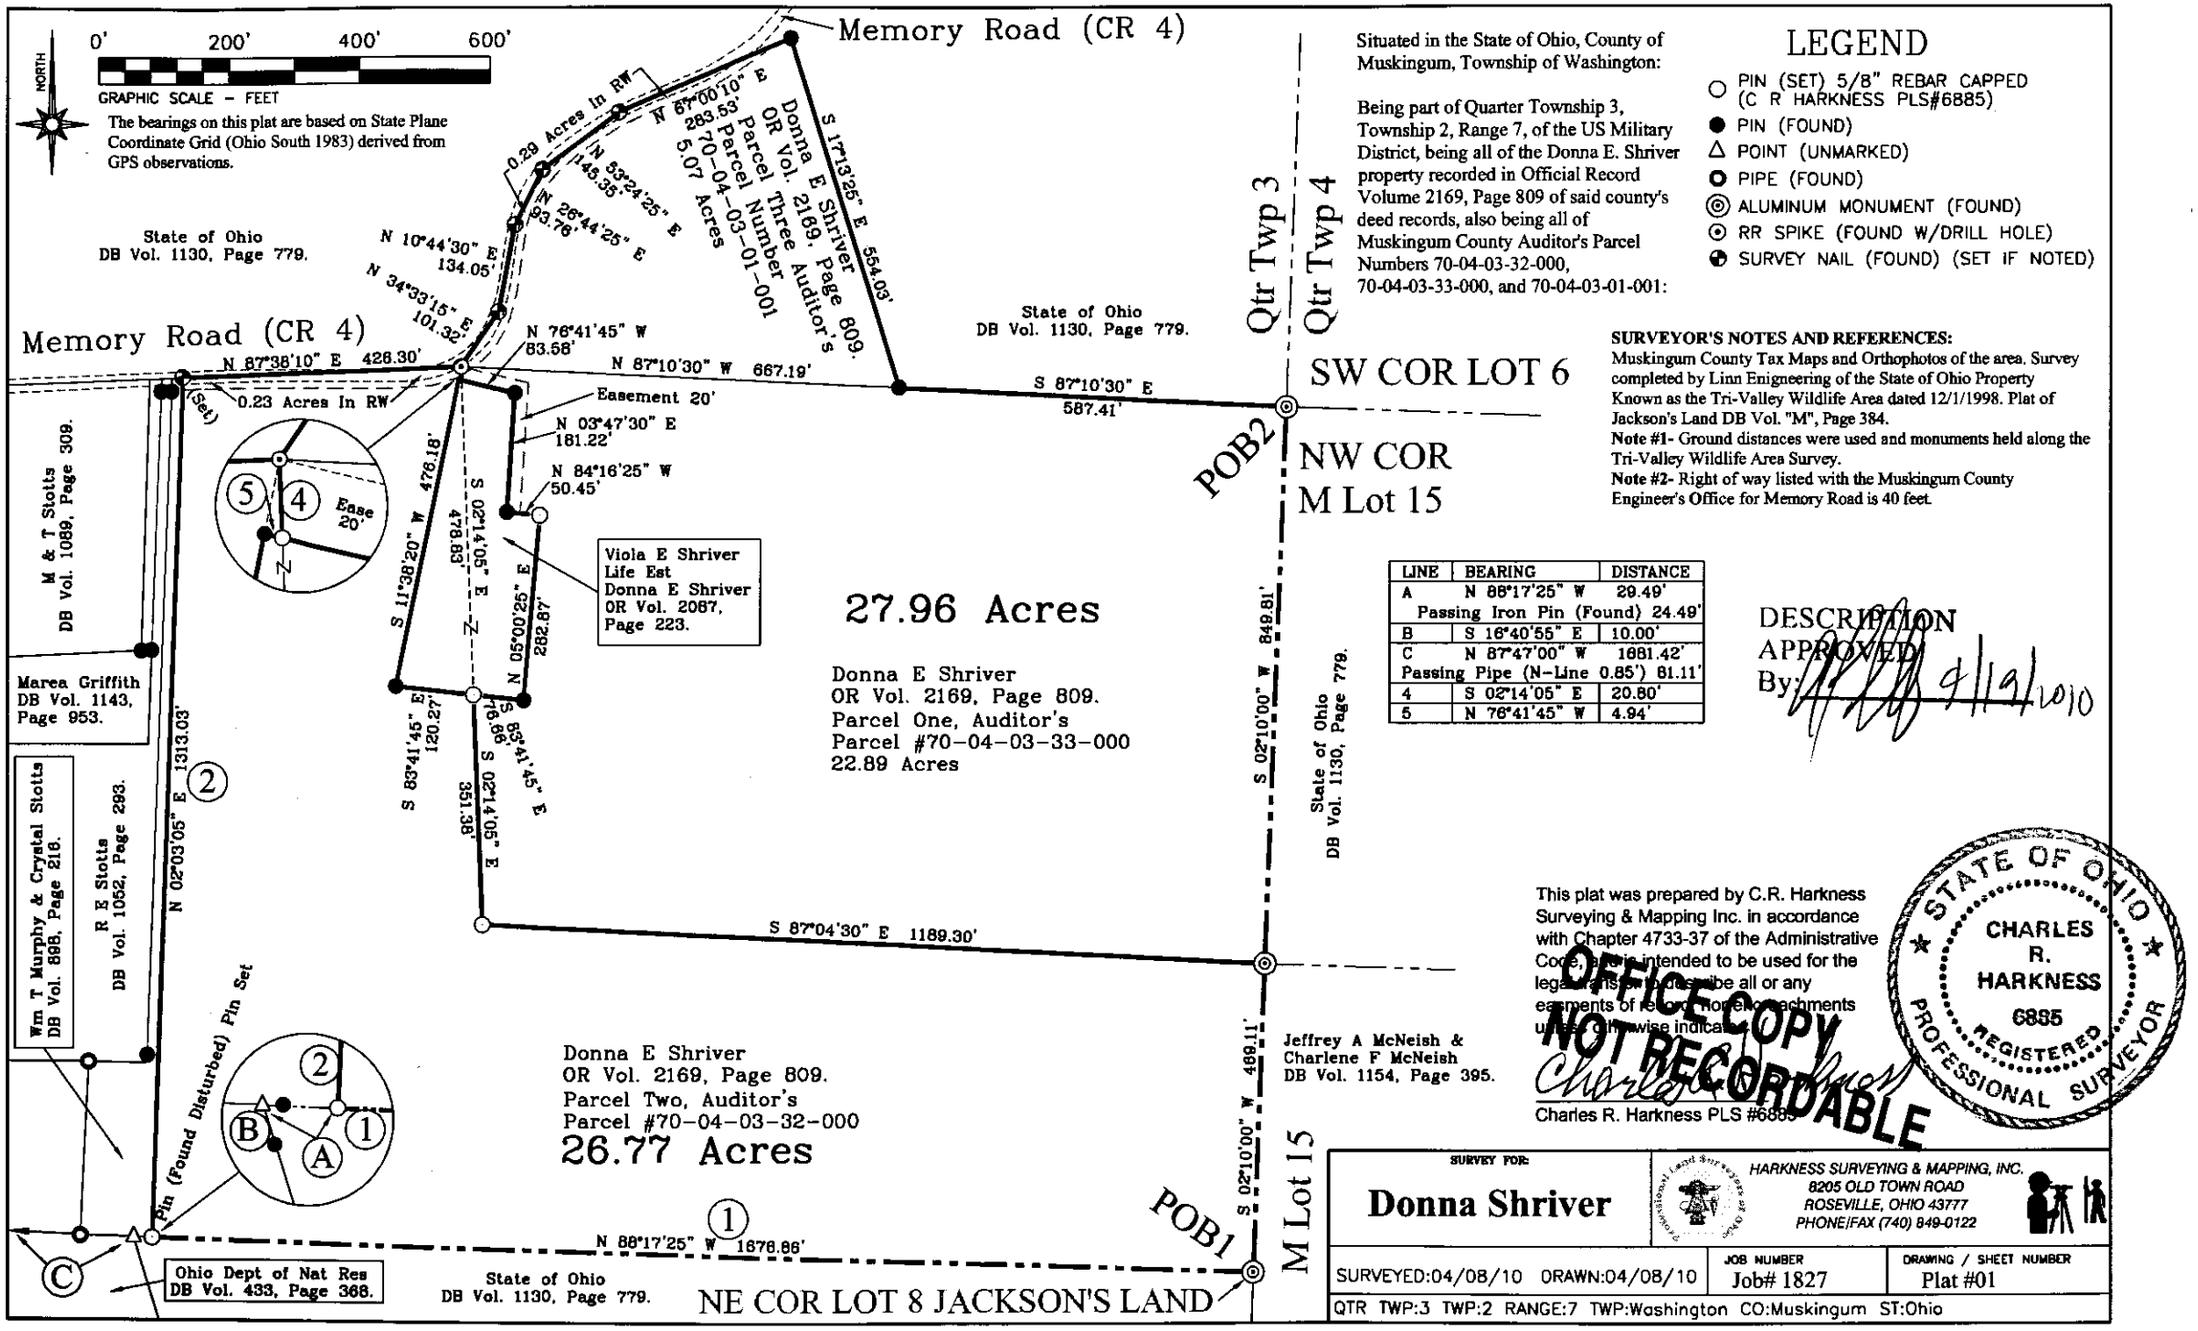

Situated in the State of Ohio, County of Muskingum, Township of Washington:

Being part of Quarter Township 3, Township 2, Range 7, of the US Military District, being all of the Donna E. Shriver property recorded in Official Record Volume 2169, Page 809 of said county's deed records, also being all of Muskingum County Auditor's Parcel Numbers 70-04-03-32-000, 70-04-03-33-000, and 70-04-03-01-001:

LEGEND

- ○ PIN (SET) 5/8" REBAR CAPPED (C R HARKNESS PLS#6885)
- ● PIN (FOUND)
- △ POINT (UNMARKED)
- ○ PIPE (FOUND)
- ◎ ALUMINUM MONUMENT (FOUND)
- ⊙ RR SPIKE (FOUND W/DRILL HOLE)
- ⊕ SURVEY NAIL (FOUND) (SET IF NOTED)

SURVEYOR'S NOTES AND REFERENCES:
Muskingum County Tax Maps and Orthophotos of the area. Survey completed by Linn Enigneering of the State of Ohio Property Known as the Tri-Valley Wildlife Area dated 12/1/1998. Plat of Jackson's Land DB Vol. "M", Page 384.
Note #1- Ground distances were used and monuments held along the Tri-Valley Wildlife Area Survey.
Note #2- Right of way listed with the Muskingum County Engineer's Office for Memory Road is 40 feet.

LINE	BEARING	DISTANCE
A	N 88°17'25" W	29.49'
	Passing Iron Pin (Found) 24.49'	
B	S 16°40'55" E	10.00'
C	N 87°47'00" W	1681.42'
	Passing Pipe (N-Line 0.85') 81.11'	
4	S 02°14'05" E	20.80'
5	N 76°41'45" W	4.94'

DESCRIPTION APPROVED
By: 9/19/2010

This plat was prepared by C.R. Harkness Surveying & Mapping Inc. in accordance with Chapter 4733-37 of the Administrative Code. It is intended to be used for the legal purpose to describe all or any easements of record. Horizontal measurements unless otherwise indicated.

OFFICE COPY NOT RECORDABLE

Charles R. Harkness PLS #6885

STATE OF OHIO ★ CHARLES R. HARKNESS 6885 REGISTERED PROFESSIONAL SURVEYOR

SURVEY FOR: **Donna Shriver**

HARKNESS SURVEYING & MAPPING, INC.
8205 OLD TOWN ROAD
ROSEVILLE, OHIO 43777
PHONE/FAX (740) 849-0122

SURVEYED:04/08/10 DRAWN:04/08/10	JOB NUMBER Job# 1827	DRAWING / SHEET NUMBER Plat #01

QTR TWP:3 TWP:2 RANGE:7 TWP:Washington CO:Muskingum ST:Ohio