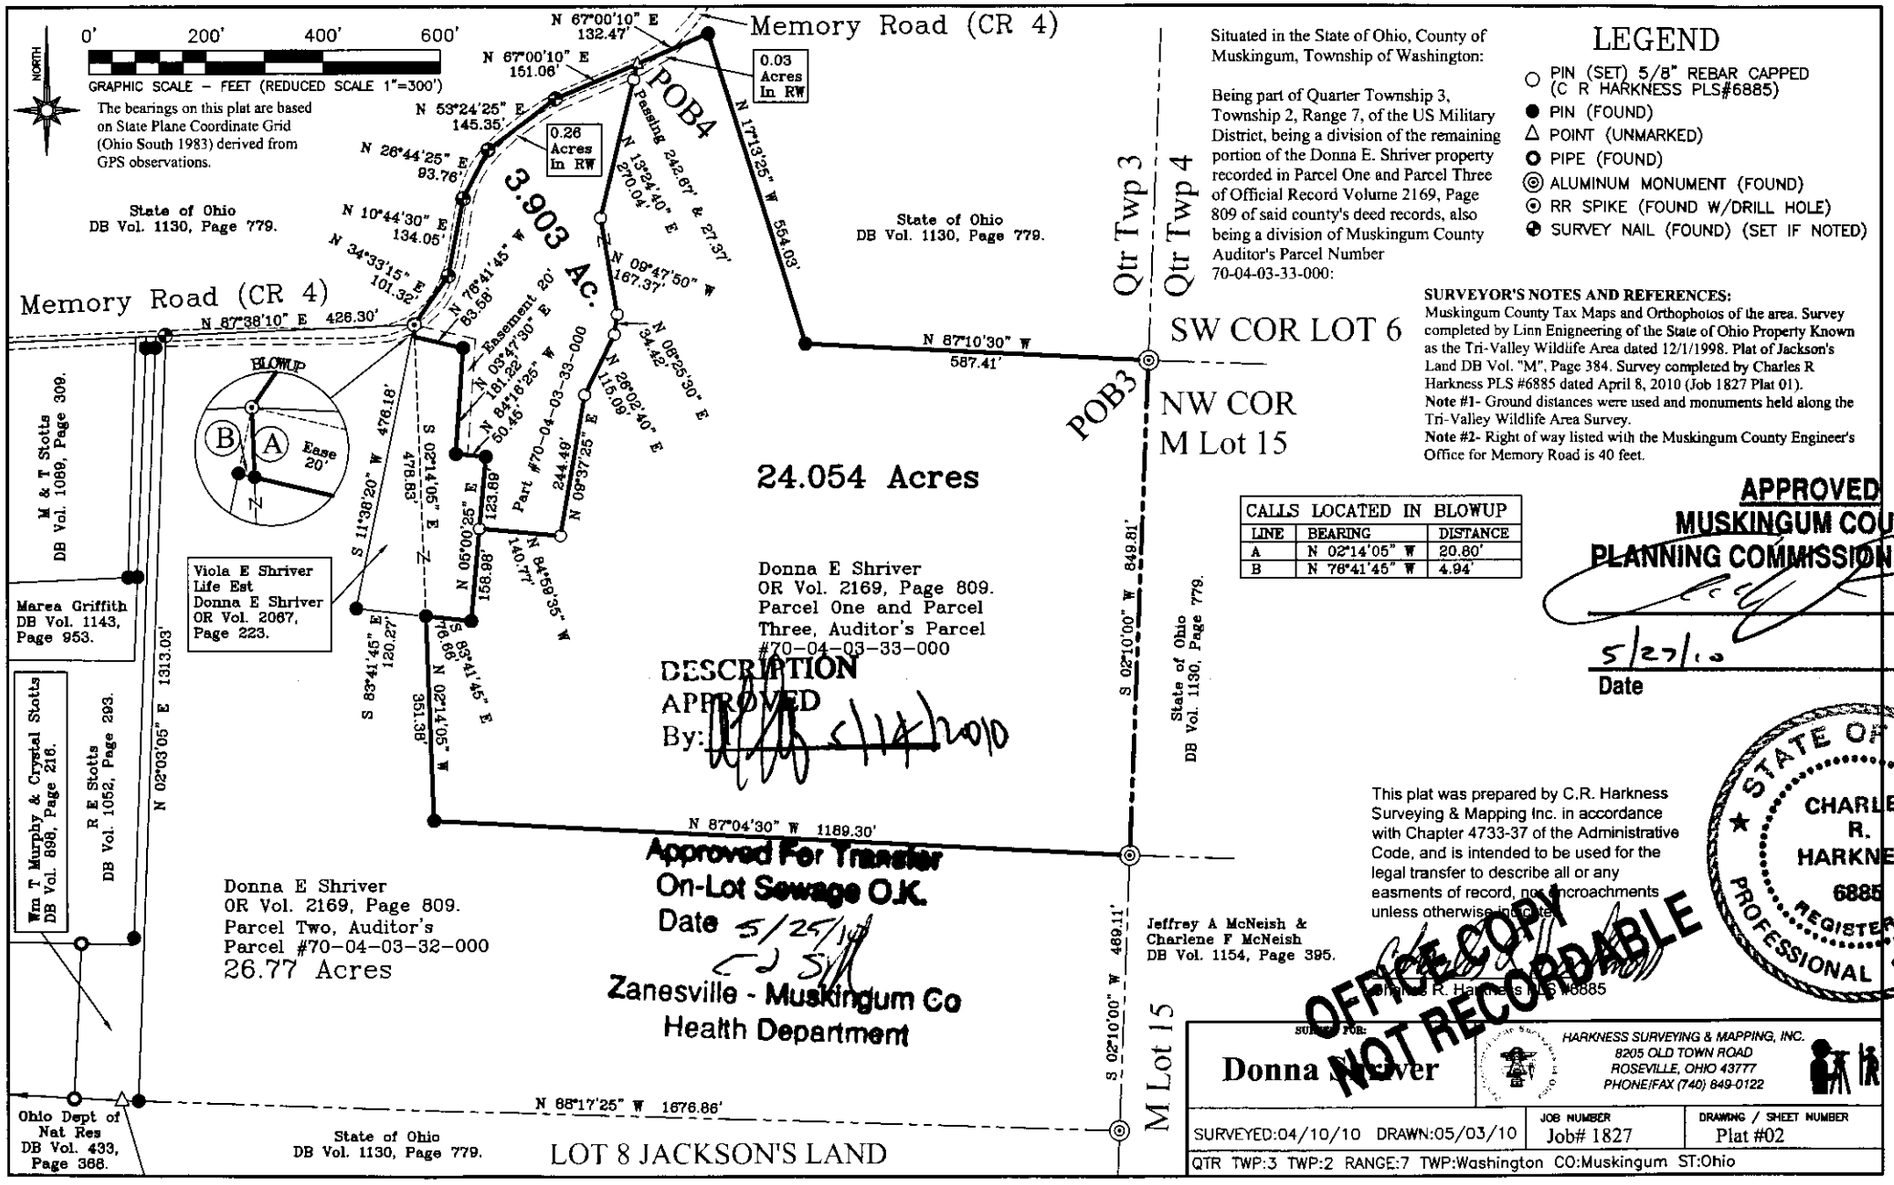

Situated in the State of Ohio, County of Muskingum, Township of Washington:

Being part of Quarter Township 3, Township 2, Range 7, of the US Military District, being a division of the remaining portion of the Donna E. Shriver property recorded in Parcel One and Parcel Three of Official Record Volume 2169, Page 809 of said county's deed records, also being a division of Muskingum County Auditor's Parcel Number 70-04-03-33-000:

LEGEND

- ○ PIN (SET) 5/8" REBAR CAPPED (C R HARKNESS PLS#6885)
- ● PIN (FOUND)
- △ POINT (UNMARKED)
- ○ PIPE (FOUND)
- ◎ ALUMINUM MONUMENT (FOUND)
- ⊙ RR SPIKE (FOUND W/DRILL HOLE)
- ⊕ SURVEY NAIL (FOUND) (SET IF NOTED)

SURVEYOR'S NOTES AND REFERENCES:
Muskingum County Tax Maps and Orthophotos of the area. Survey completed by Linn Enigneering of the State of Ohio Property Known as the Tri-Valley Wildlife Area dated 12/1/1998. Plat of Jackson's Land DB Vol. "M", Page 384. Survey completed by Charles R Harkness PLS #6885 dated April 8, 2010 (Job 1827 Plat 01).
Note #1- Ground distances were used and monuments held along the Tri-Valley Wildlife Area Survey.
Note #2- Right of way listed with the Muskingum County Engineer's Office for Memory Road is 40 feet.

CALLS LOCATED IN BLOWUP		
LINE	BEARING	DISTANCE
A	N 02°14'05" W	20.80'
B	N 76°41'45" W	4.94'

DESCRIPTION APPROVED By: 5/14/2010

Approved For Transfer On-Lot Sewage O.K. Date 5/25/10
Zanesville - Muskingum Co Health Department

APPROVED MUSKINGUM COUNTY PLANNING COMMISSION DIRECTOR
5/27/10
Date Fee Paid

This plat was prepared by C.R. Harkness Surveying & Mapping Inc. in accordance with Chapter 4733-37 of the Administrative Code, and is intended to be used for the legal transfer to describe all or any easments of record, not encroachments unless otherwise indicated.

Charles R. Harkness PS #6885

STATE OF OHIO ★ CHARLES R. HARKNESS 6885 REGISTERED PROFESSIONAL SURVEYOR ★

OFFICE COPY NOT RECORDABLE

SURVEYED FOR: Donna Shriver

HARKNESS SURVEYING & MAPPING, INC.
8205 OLD TOWN ROAD
ROSEVILLE, OHIO 43777
PHONE/FAX (740) 849-0122

SURVEYED:04/10/10 DRAWN:05/03/10	JOB NUMBER Job# 1827	DRAWING / SHEET NUMBER Plat #02

QTR TWP:3 TWP:2 RANGE:7 TWP:Washington CO:Muskingum ST:Ohio