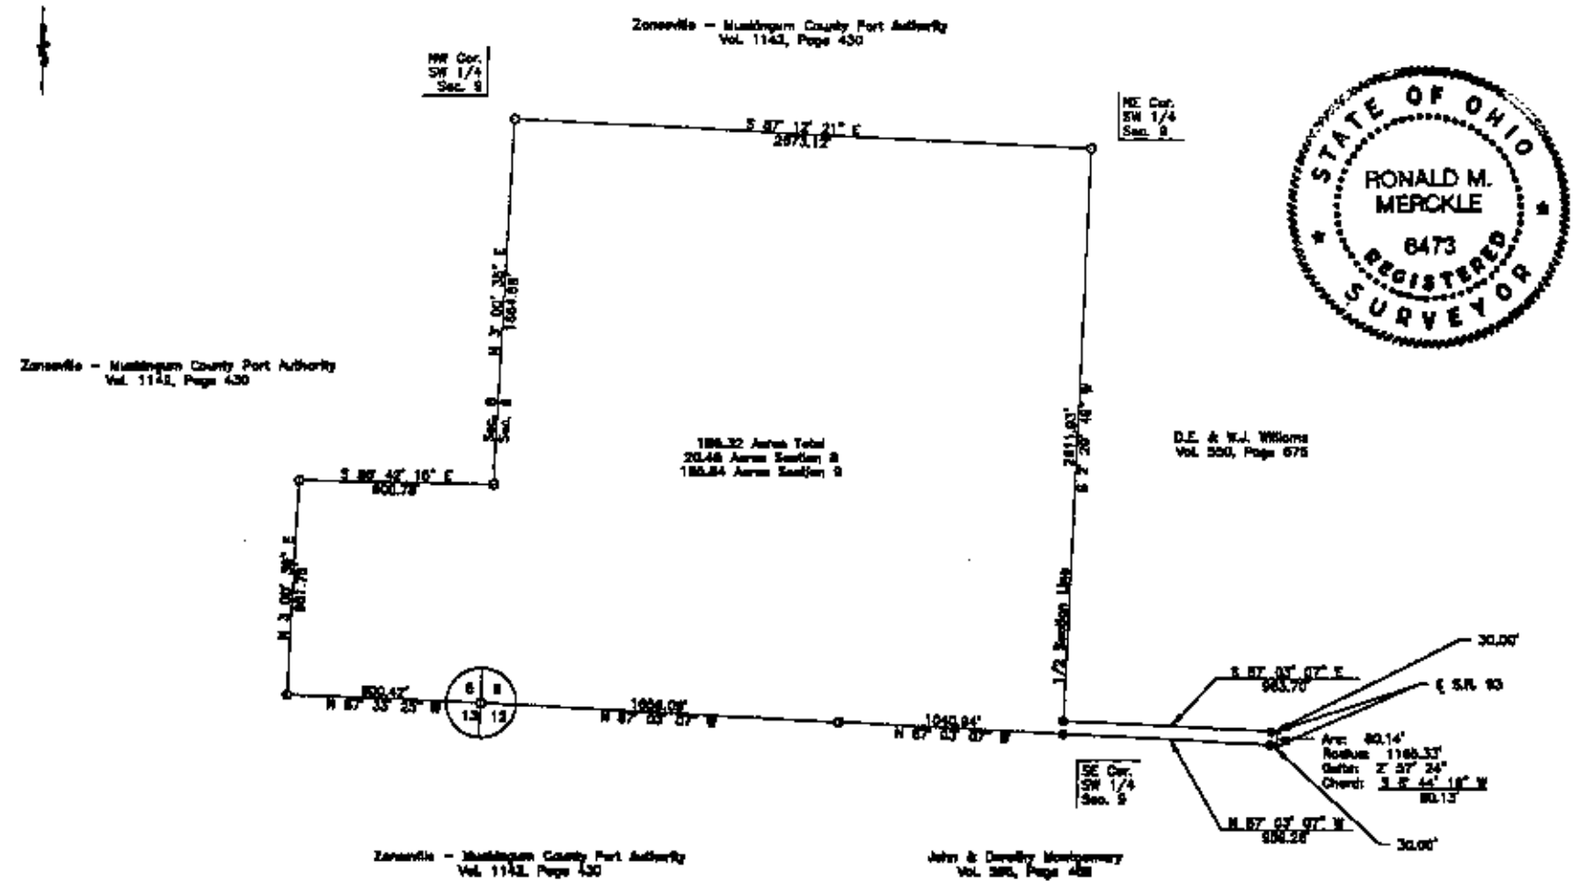

DESCRIPTION APPROVED
FOR AUDITOR'S TRANSFER
BY [illegible]
9-30-98

Except as specifically stated or shown on this plat, this survey does not purport to reflect any of the following which may be applicable to the subject real estate: easements, other than possible easements that were visible at the time of making of this survey; building setback lines; restrictive covenants; subdivision restrictions; zoning or other land use regulations, and any other facts that an accurate and current title search may disclose.

Surveyor has made no investigation or independent search for easements of record, encumbrances, restrictive covenants, ownership title evidence, or any other facts that an accurate and current title search may disclose.

Part of the lands of J.W. Granger, Volume 443, Page 154, Parcel #70-70-13-08-08 & #70-70-15-08-13, and J.E. and J.W. Granger, Volume 354, Page 384, Parcel #70-70-15-08-08.

Bearings are based on the south [illegible] Section 8 bearing N 87° 33' 07" W.

Iron pins [illegible] unless otherwise [illegible]

[illegible] marks

OFFICE COPY
NOT RECORDABLE

1" = 400'

The [illegible] Company
1418 St. Rt. 83 NE
New Lexington, Oh. 43764 (614) 342-9131

SURVEY FOR:	Zanesville – Muskingum County Port Authority
IRON PIN SET	DATE: 8/21/98
IRON PIN FOUND	RANGE: 7 W
POST	TOWNSHIP: 1 N
RAILROAD SPIKE SET	SECTION: 8 & 9
NR SPIKE FOUND	POL. TWP: Washington
STONE FOUND	COUNTY: Muskingum
FENCE	SCALE: 1" = 100'
POINT	STATE OF OHIO