70-98-01-

05-001

SNR

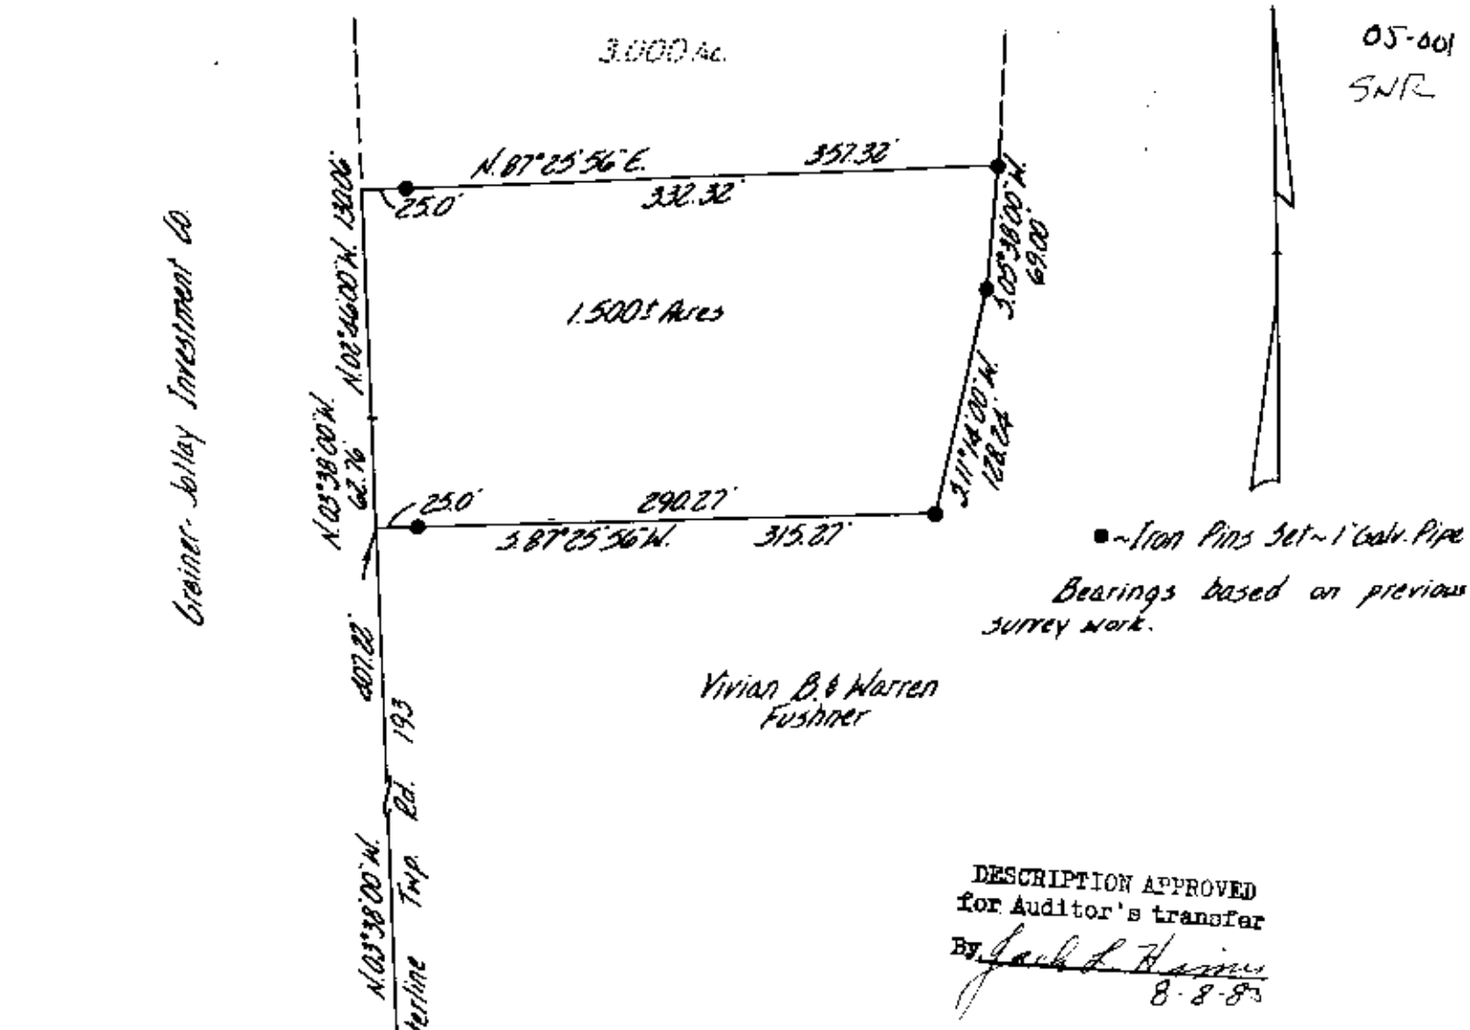

DESCRIPTION APPROVED
for Auditor's transfer
By Jack L. Hamm
8-8-83

Being a part of Quarter Township Four, Township one, Range seven, Washington Township, Muskingum County, Ohio.

I hereby certify the above plat and survey to be correct as prepared by me, this 8th day of May 198

OFFICE COPY
NOT RECORDABLE

W. J. BIEDENBACH
REGISTERED SURVEYOR #5718

W. J. BIEDENBACH & ASSOC.
Surveying & Mapping
3120 Lisa Ln. Zanesville, Ohio 43701
(614) 453-4850

Drawn by: MDL	Date: 5-6-81
Scale: 1"=100'	Checked by: MDL
Job No: 811-5-81	W. Fushner