Job-044

SURVEY PLAT FOR JIM KANNAL

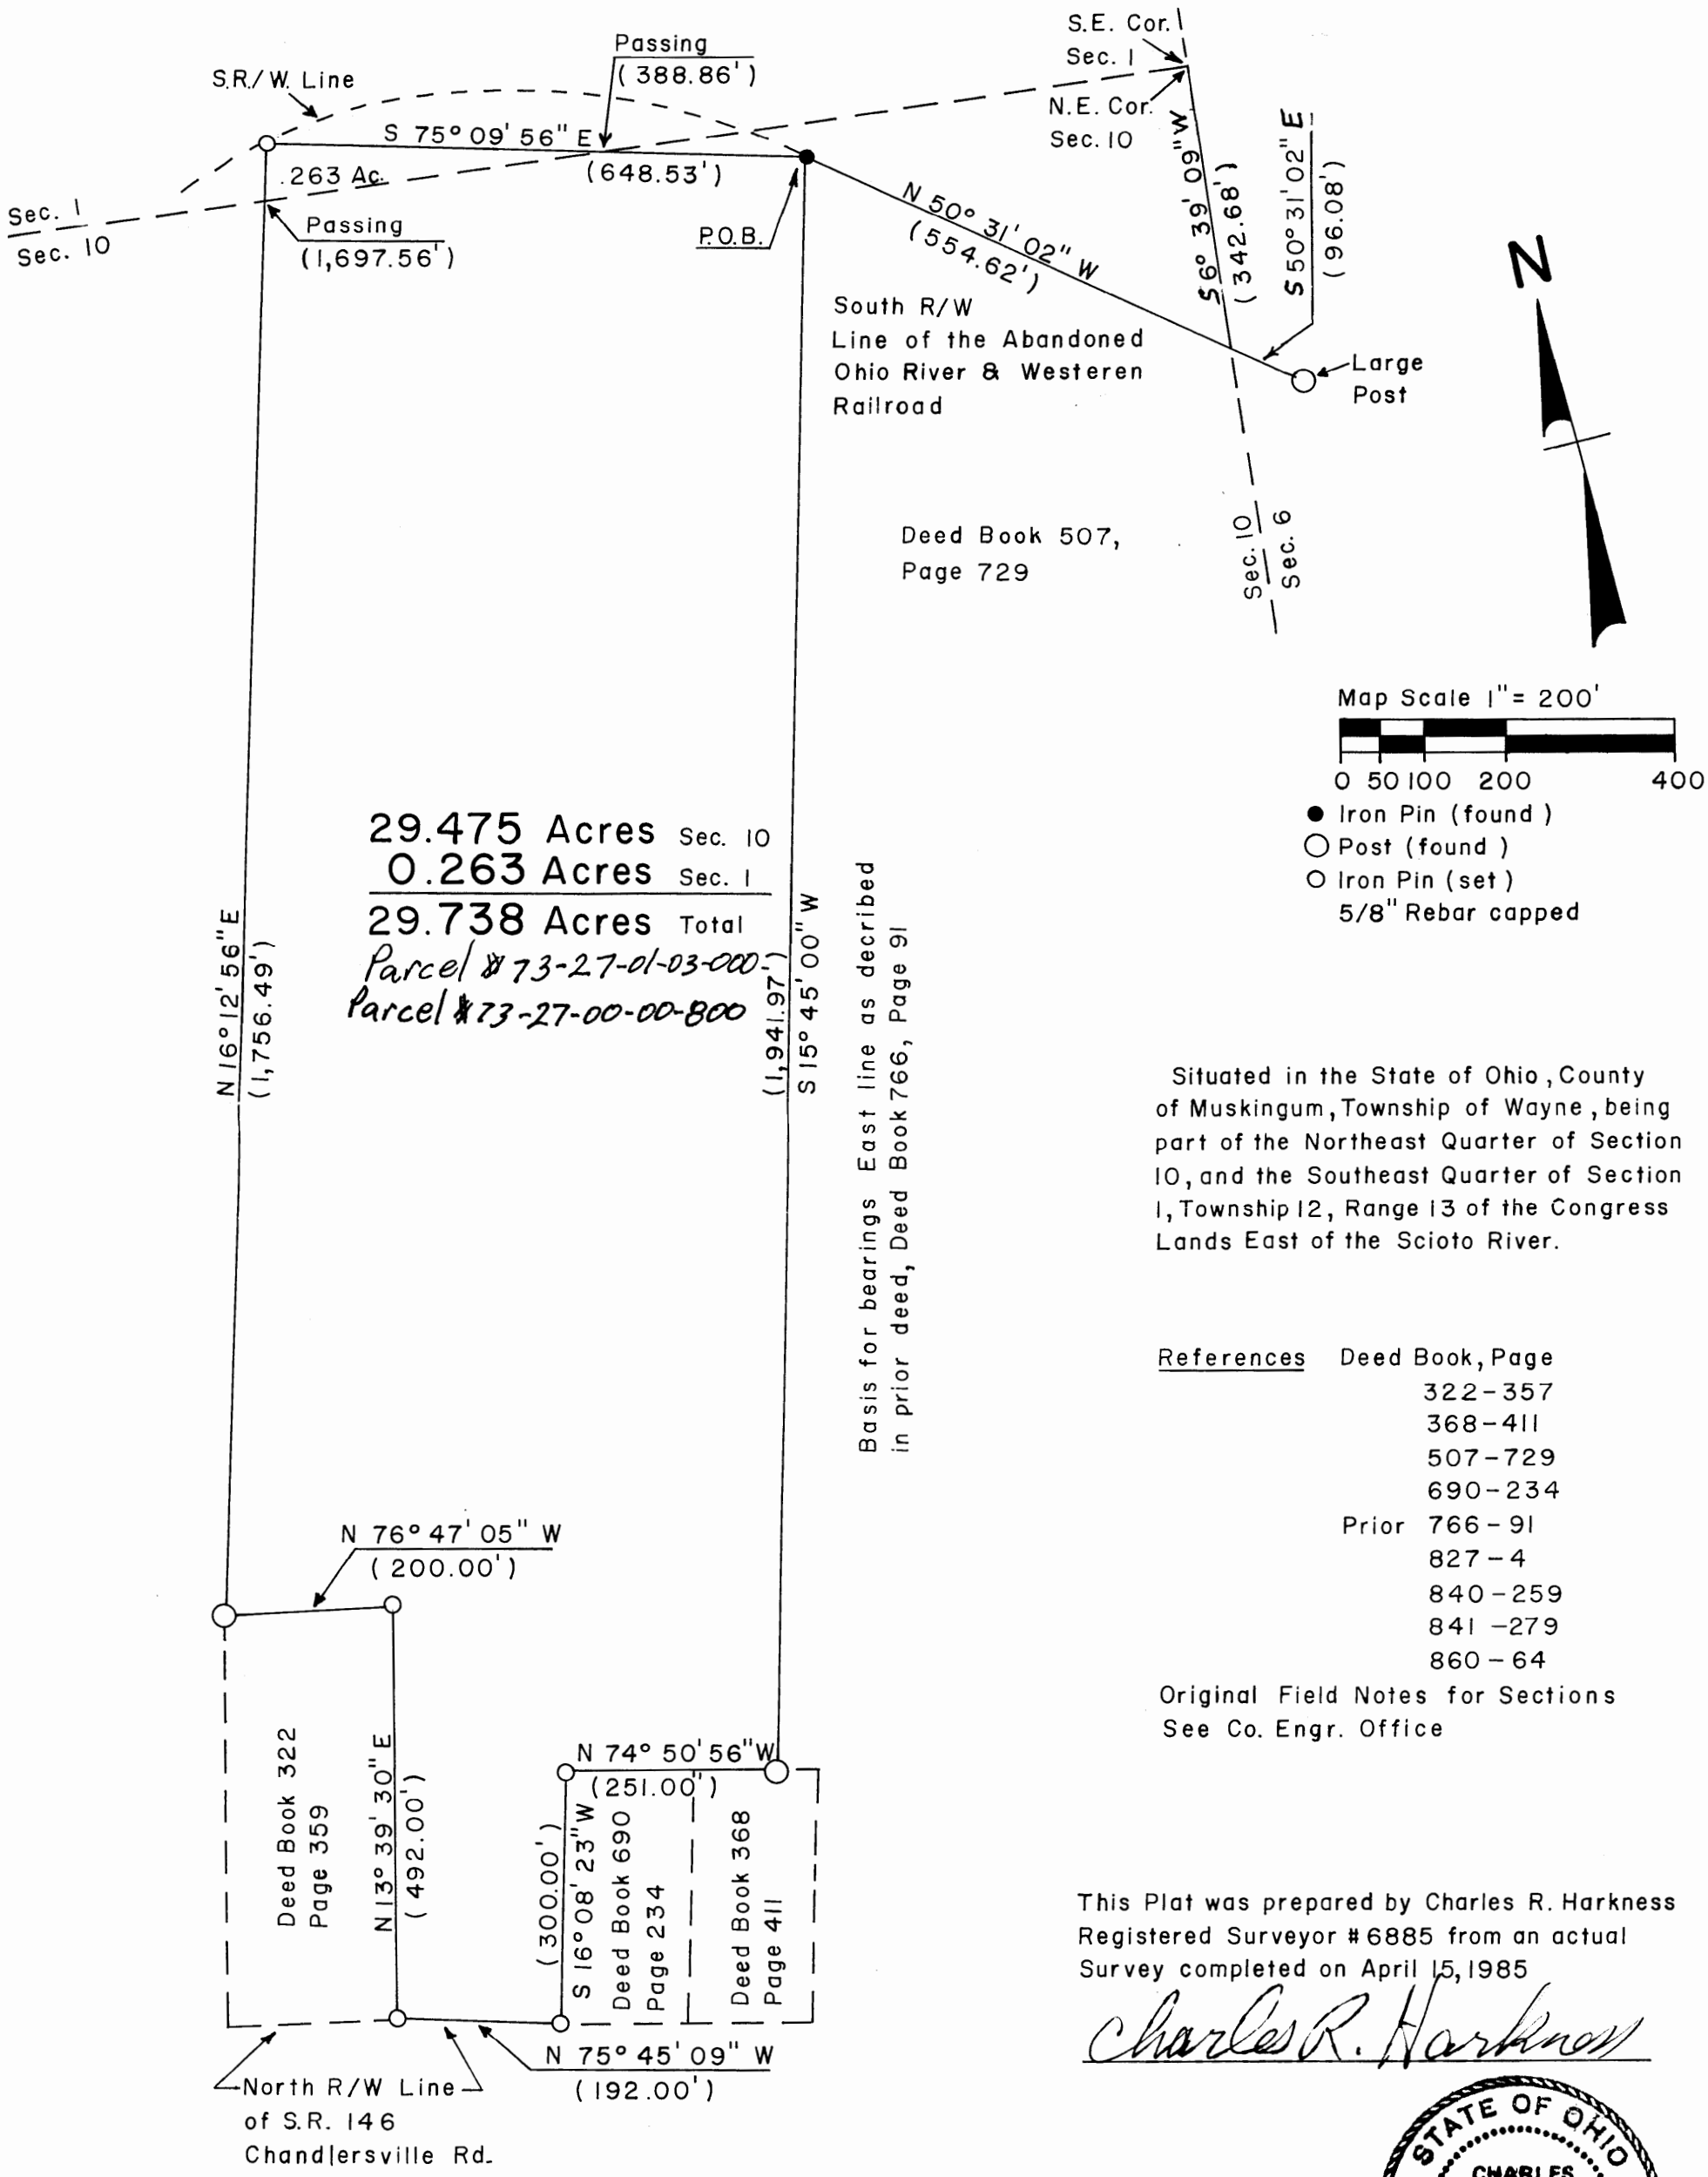

Situated in the State of Ohio, County of Muskingum, Township of Wayne, being part of the Northeast Quarter of Section 10, and the Southeast Quarter of Section 1, Township 12, Range 13 of the Congress Lands East of the Scioto River.

References Deed Book, Page
322-357
368-411
507-729
690-234
Prior 766-91
827-4
840-259
841-279
860-64

Original Field Notes for Sections
See Co. Engr. Office

This Plat was prepared by Charles R. Harkness Registered Surveyor #6885 from an actual Survey completed on April 15, 1985

Charles R. Harkness

STATE OF OHIO
CHARLES R. HARKNESS
6885
REGISTERED
PROFESSIONAL SURVEYOR

5/6/2013