


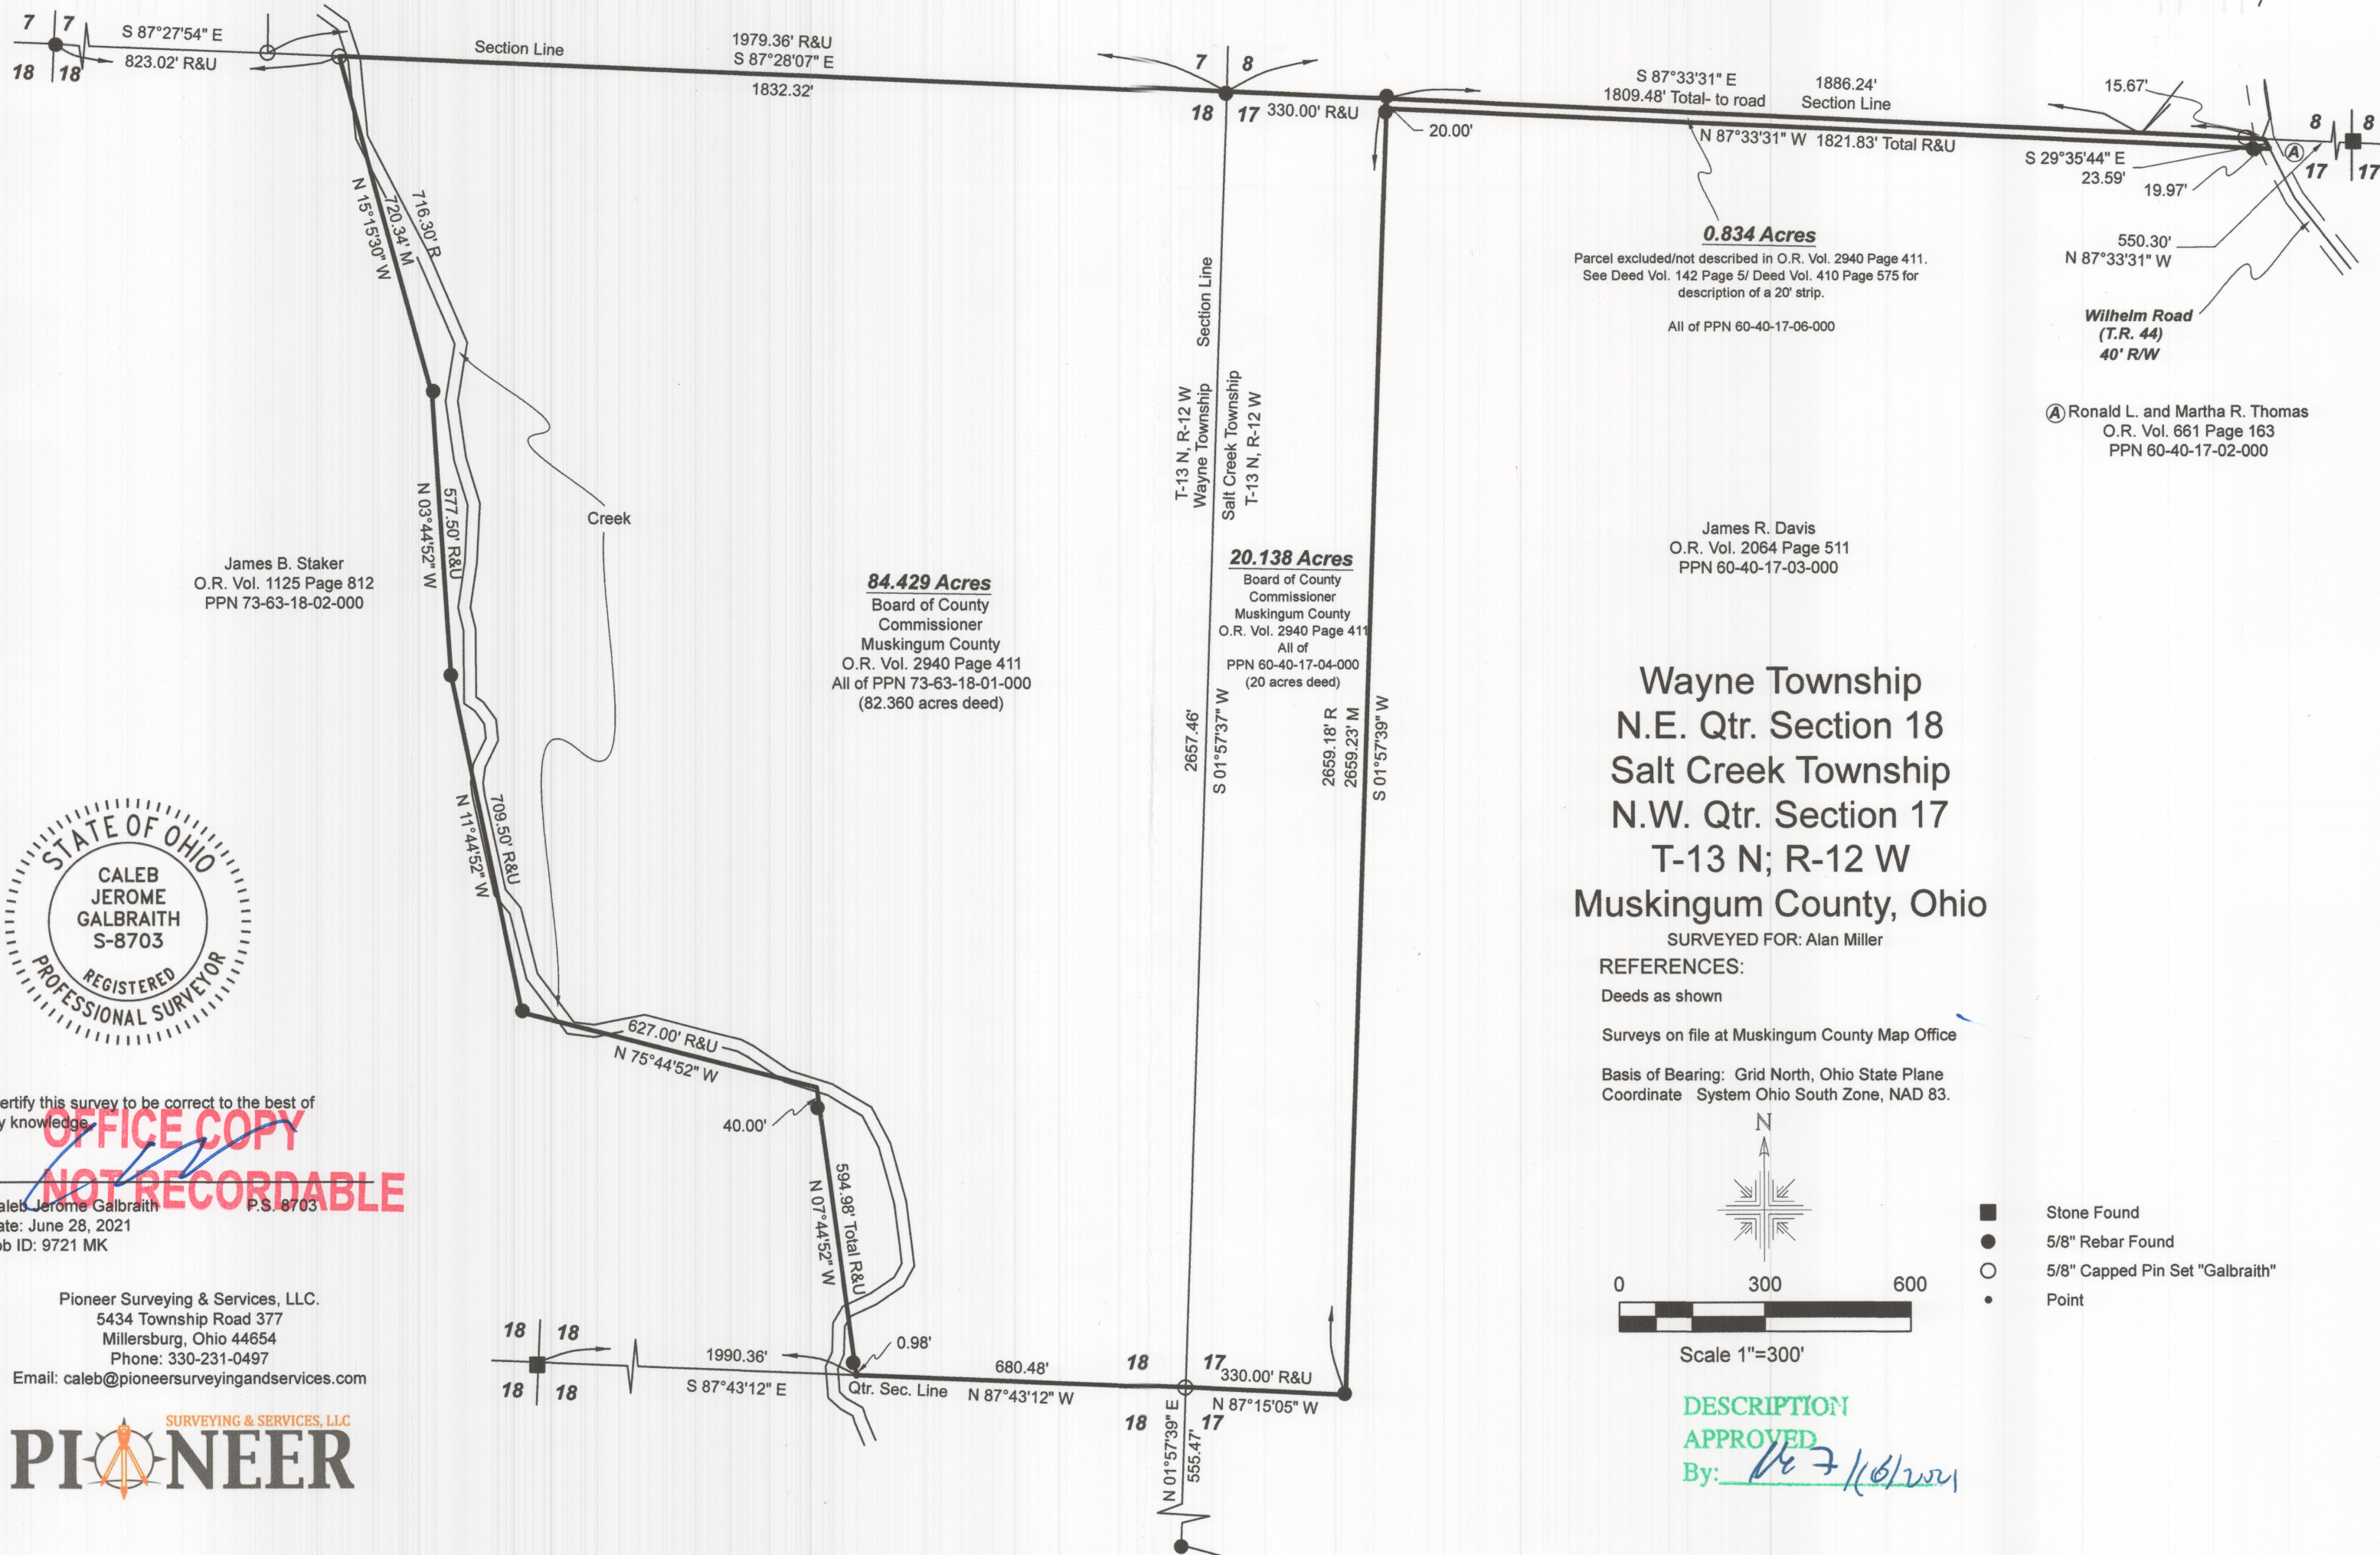

James B. Staker
O.R. Vol. 1125 Page 812
PPN 73-63-18-02-000

84.429 Acres
Board of County
Commissioner
Muskingum County
O.R. Vol. 2940 Page 411
All of PPN 73-63-18-01-000
(82.360 acres deed)

20.138 Acres
Board of County
Commissioner
Muskingum County
O.R. Vol. 2940 Page 411
All of
PPN 60-40-17-04-000
(20 acres deed)

Wayne Township
N.E. Qtr. Section 18
Salt Creek Township
N.W. Qtr. Section 17
T-13 N; R-12 W
Muskingum County, Ohio


SURVEYED FOR: Alan Miller

REFERENCES:

Deeds as shown

Surveys on file at Muskingum County Map Office

Basis of Bearing: Grid North, Ohio State Plane
Coordinate System Ohio South Zone, NAD 83.

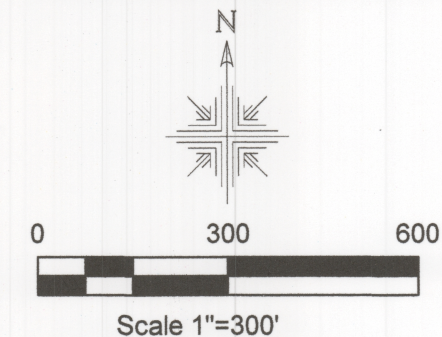

- Stone Found
- 5/8" Rebar Found
- 5/8" Capped Pin Set "Galbraith"
- Point

DESCRIPTION
APPROVED

By: He 7/16/2021



I certify this survey to be correct to the best of
my knowledge.

Caleb Jerome Galbraith P.S. 8703
Date: June 28, 2021
Job ID: 9721 MK

Pioneer Surveying & Services, LLC.
5434 Township Road 377
Millersburg, Ohio 44654
Phone: 330-231-0497
Email: caleb@pioneersurveyingandservices.com

