ReSurvey

SITUATED IN
The State of Ohio, County of Muskingum
Township of Wayne, Frac. Sec. 7, T11, R13.

BASIS OF BEARING
Bearings are based on State Plane Grid Coordinates, NAD83, Ohio South, per GPS Observation.

REFERENCES
* As Noted on Plat
www.muskingumcountyauditor.org
www.mceo.org
http://recorder.muskingumcounty.org

LEGEND
- Iron Pin Found
- Pipe Found w/cap
- Property Hook
- Iron Pin Set
- Axle Found
- Railroad Spike Found

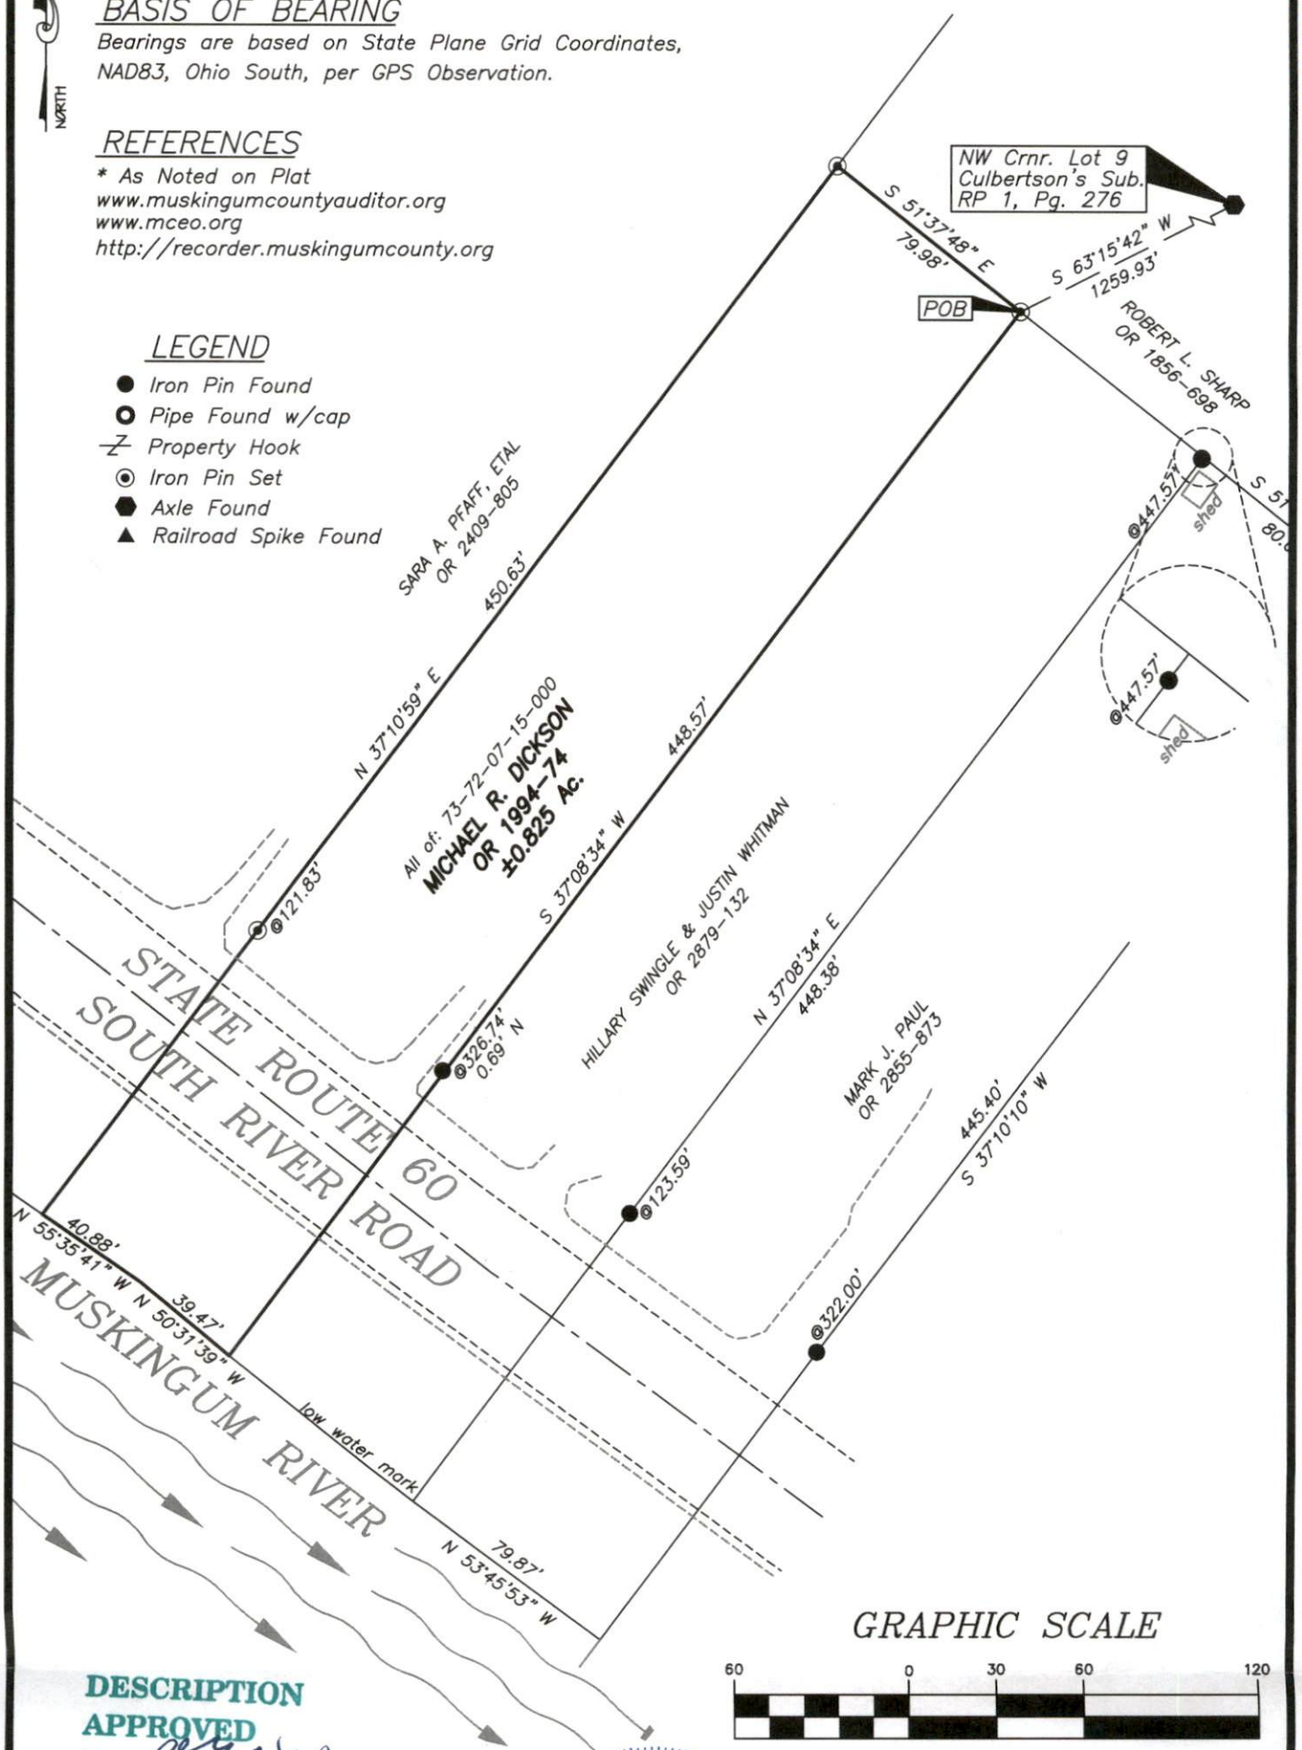

GRAPHIC SCALE
60 0 30 60 120
(IN FEET)
1 inch = 60 ft.

DESCRIPTION APPROVED
By: 3/6/2024

OFFICE COPY
NOT RECORDABLE

STATE OF OHIO
Brian Kelly McPeek
8517
REGISTERED
PROFESSIONAL SURVEYOR

Brian Kelly McPeek Date 3/6/24
Reg. Surveyor No. 8517

This plat was prepared by McPeek Land Surveying, LLC in accordance with Chapter 4733-37 of the Administrative Code, and is intended to be used for the legal transfer of the property described and does not intend to describe all or any easements of record, nor encroachments unless otherwise intended.

MCPEEK LAND SURVEYING, LLC
www.mcpeeklandsurveying.com
email: brian@mcpeeklandsurveying.com
1705 East Pike,* Zanesville, Oh 43701 * 740.704.6073