L. PETER DINAN & ASSOCIATES
27 SOUTH SIXTH STREET
ZANESVILLE, OHIO

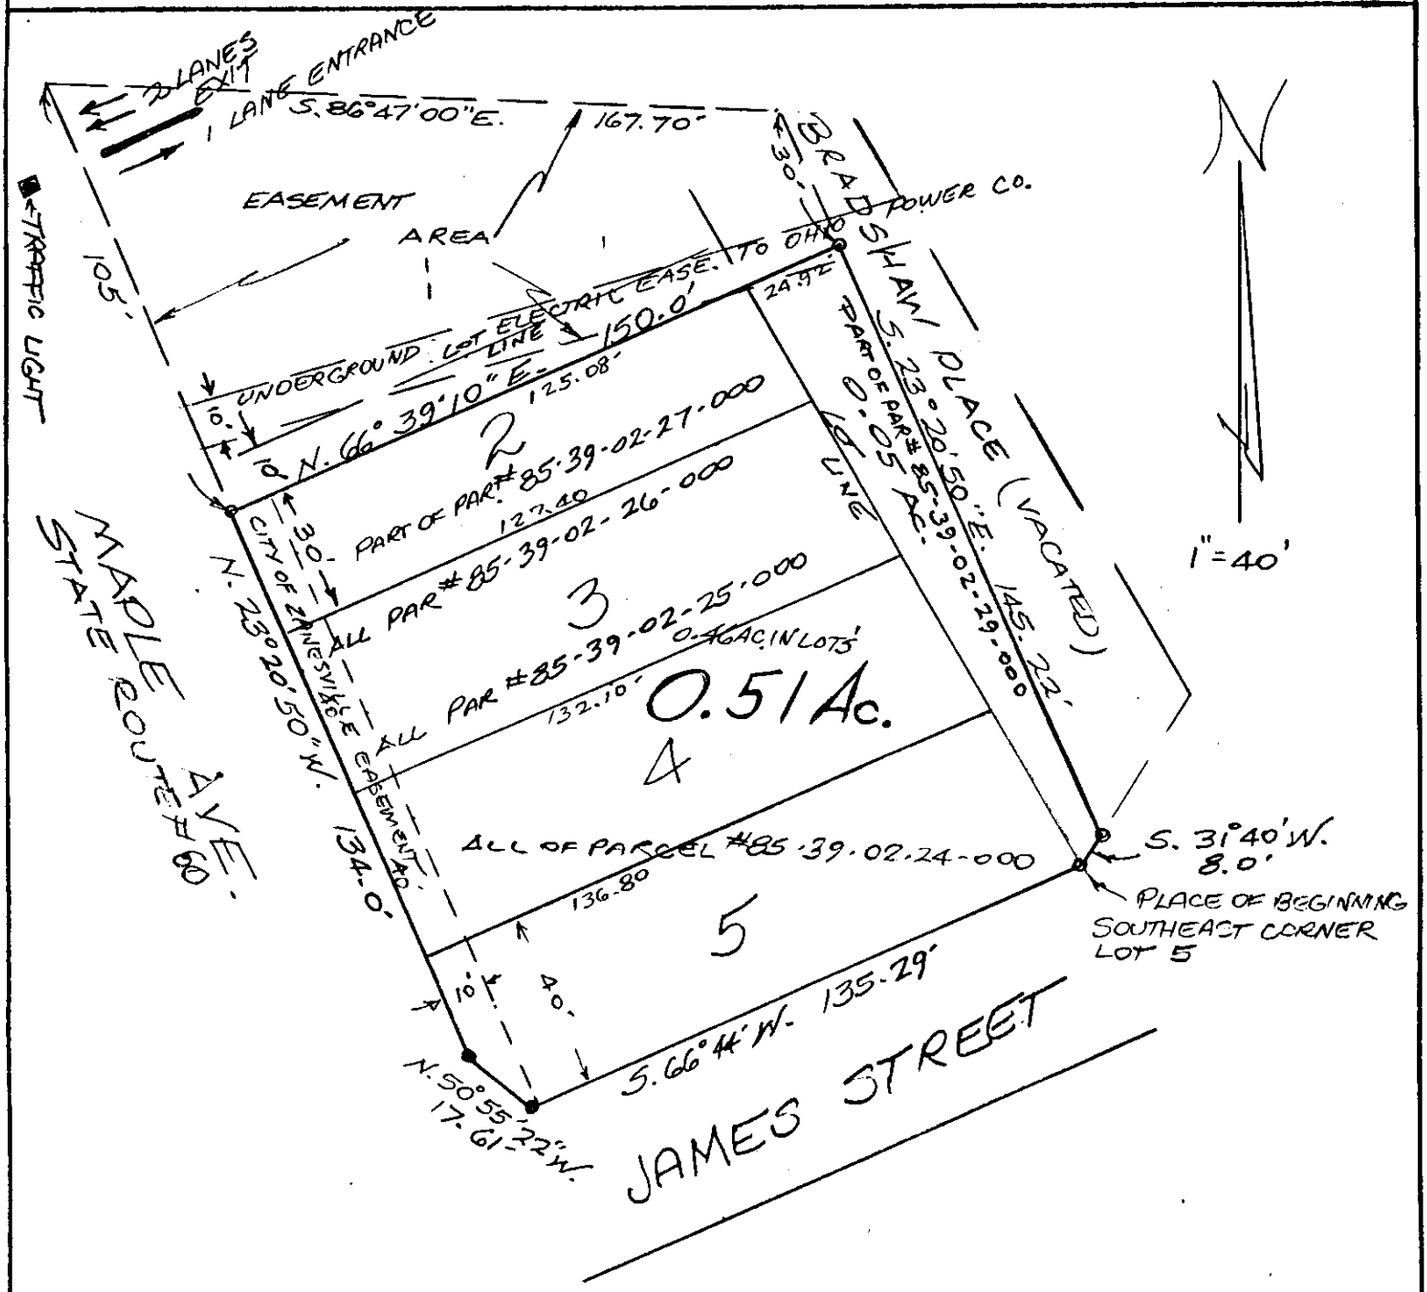

PART OF
H.G. SLACK'S 2ND SUB.
PLAT BOOK 5, PAGE 79
CITY OF ZANESVILLE
MUSKINGUM CO. OHIO

APRIL 16, 1993

I HEREBY CERTIFY TO 3010 MAPLE AVENUE PARTNERS AND TO LAWYERS TITLE INSURANCE CORPORATION THAT THIS PLAT CORRECTLY REPRESENTS A SURVEY MADE BY ME AND IS CORRECT AS SHOWN.

OFFICE COPY
NOT RECORDABLE

DESCRIPTION APPROVED
FOR AUDITOR'S TRANSFER

BY A. L. Swinehart
KB 6-18-93

L. PETER DINAN
REGISTERED SURVEYOR #5451